
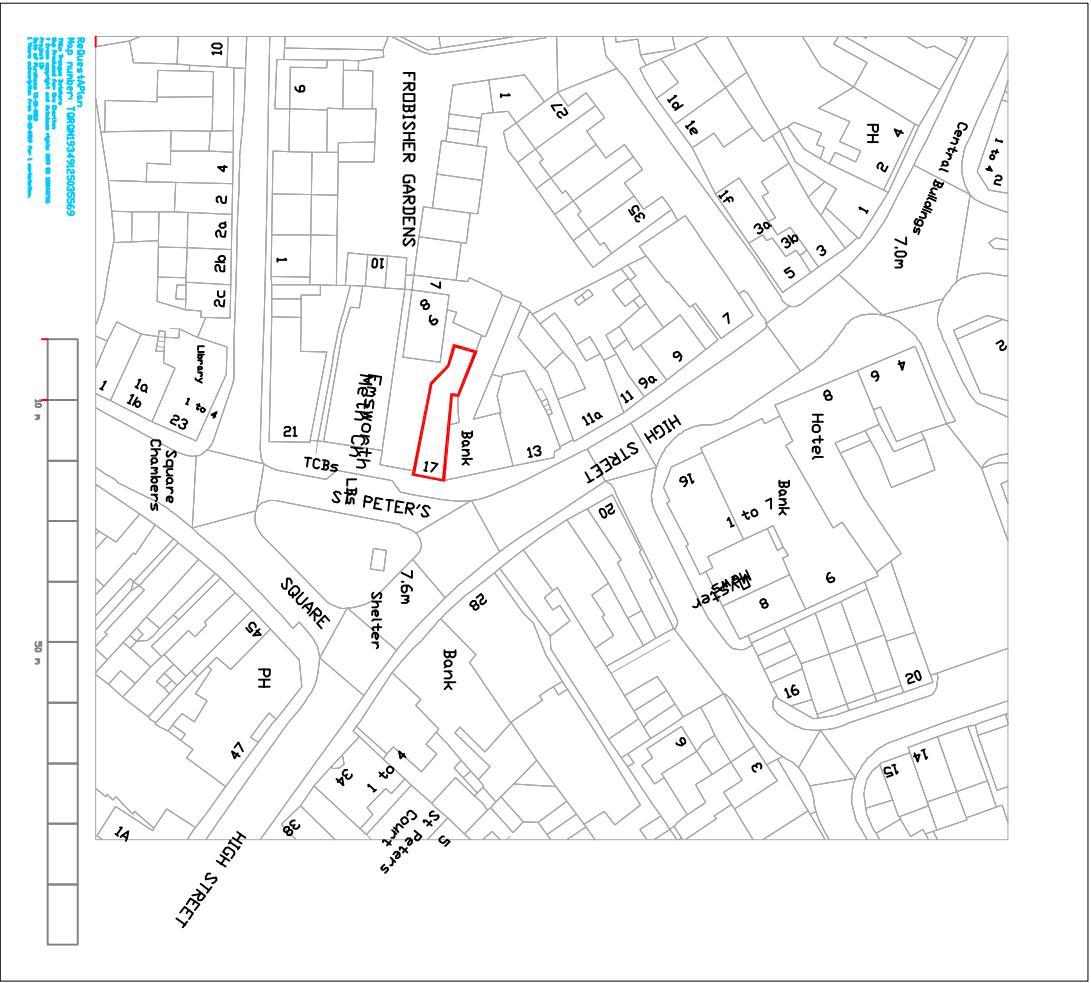


LOCATION PLAN  
SCALE 1:1250

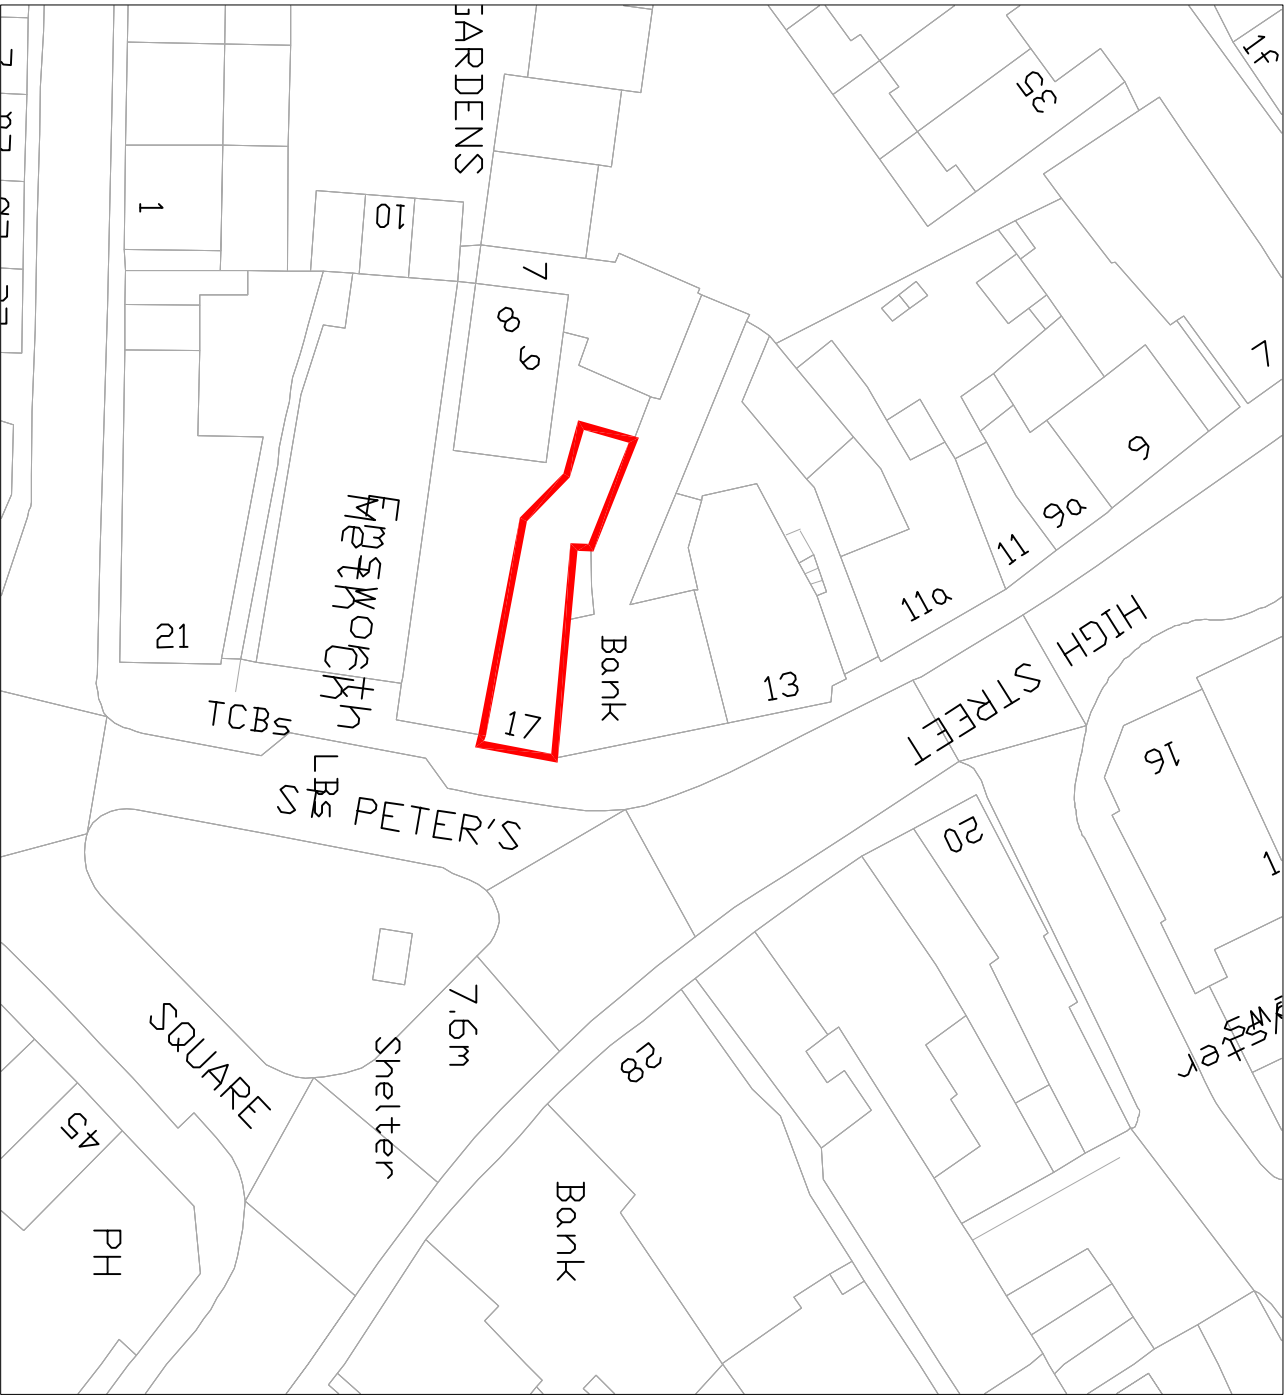

BLOCK PLAN  
SCALE 1:500

| No. | Description | Date |
|-----|-------------|------|
|     |             |      |
|     |             |      |
|                                                                                       |        |                         |                  |                                                 |  |                            |  |                                  |                                |     |
|---------------------------------------------------------------------------------------|--------|-------------------------|------------------|-------------------------------------------------|--|----------------------------|--|----------------------------------|--------------------------------|-----|
| <b>Hazel Butler Architects</b>                                                        |        |                         |                  | <b>PROJECT</b>                                  |  | <b>CLIENT</b>              |  |                                  |                                |     |
| Hazel Butler DIPARCH,ARB<br>24 Nightingale Close<br>Rowlands Castle<br>T:023 92413680 |        |                         |                  | TREAGUST BUTCHERS<br>17 HIGH STREET<br>EMSWORTH |  | MR TREAGUST & MRS CHARLTON |  |                                  |                                |     |
| CODE                                                                                  | STATUS | SUITABILITY DESCRIPTION | PURPOSE OF ISSUE | SHEET                                           |  | Date<br>28 NOVEMBER 2019   |  | Project number<br>08-19          | Scale (@ A3)<br>1 : 1250 & 500 | REV |
|                                                                                       |        |                         |                  | LOCATION AND BLOCK PLAN                         |  | Drawn by<br>hb             |  | DRAWING NUMBER<br>08-19-DR-A-100 |                                |     |
|                                                                                       |        |                         |                  |                                                 |  | Checked by<br>HB           |  |                                  |                                |     |