




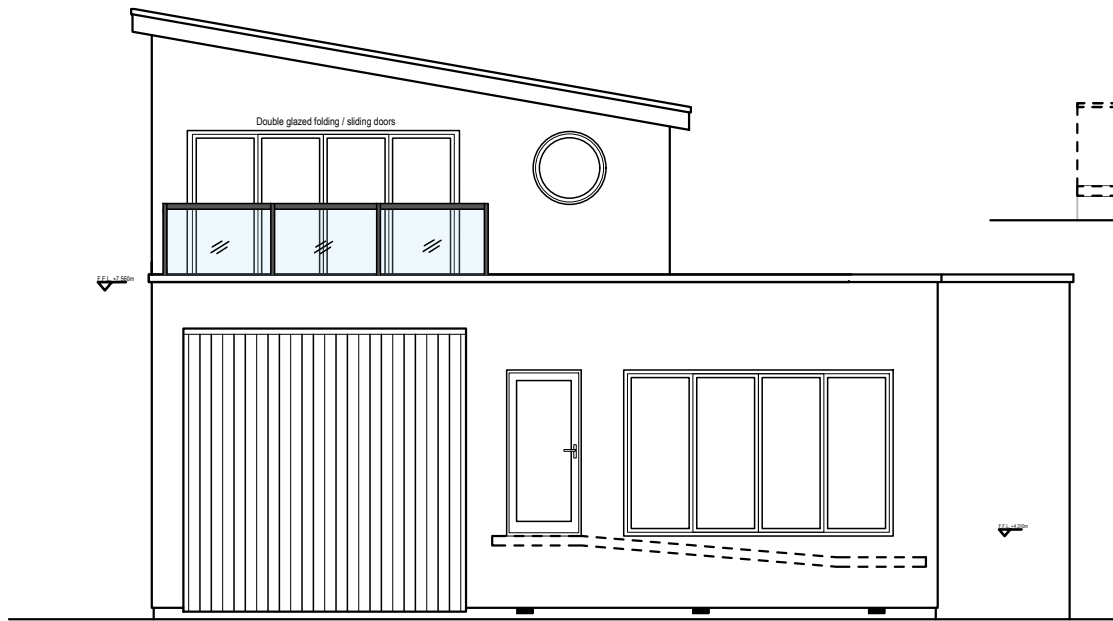


Front Elevation
Facing South

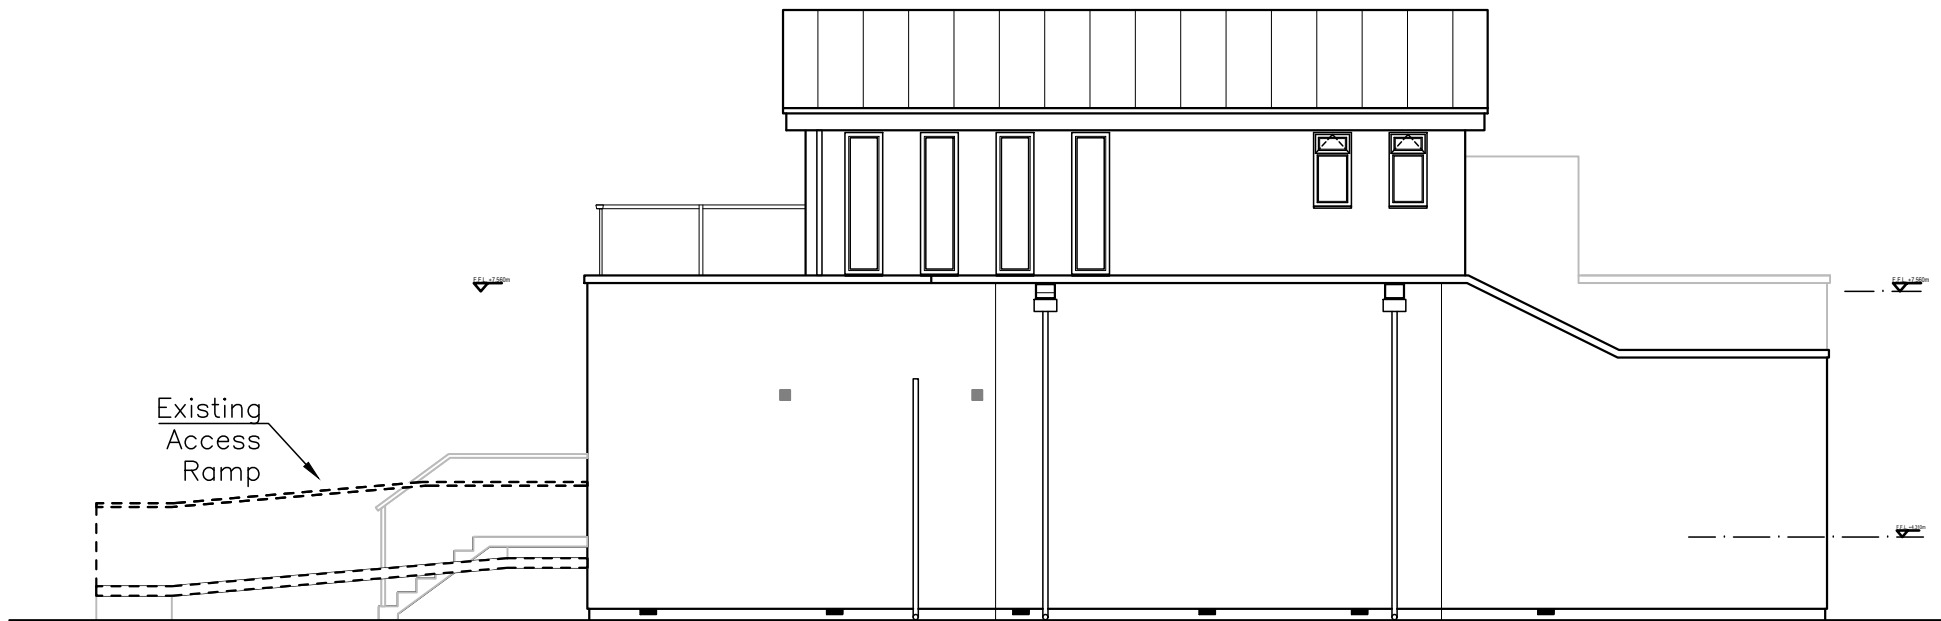

Side Elevation Facing
East

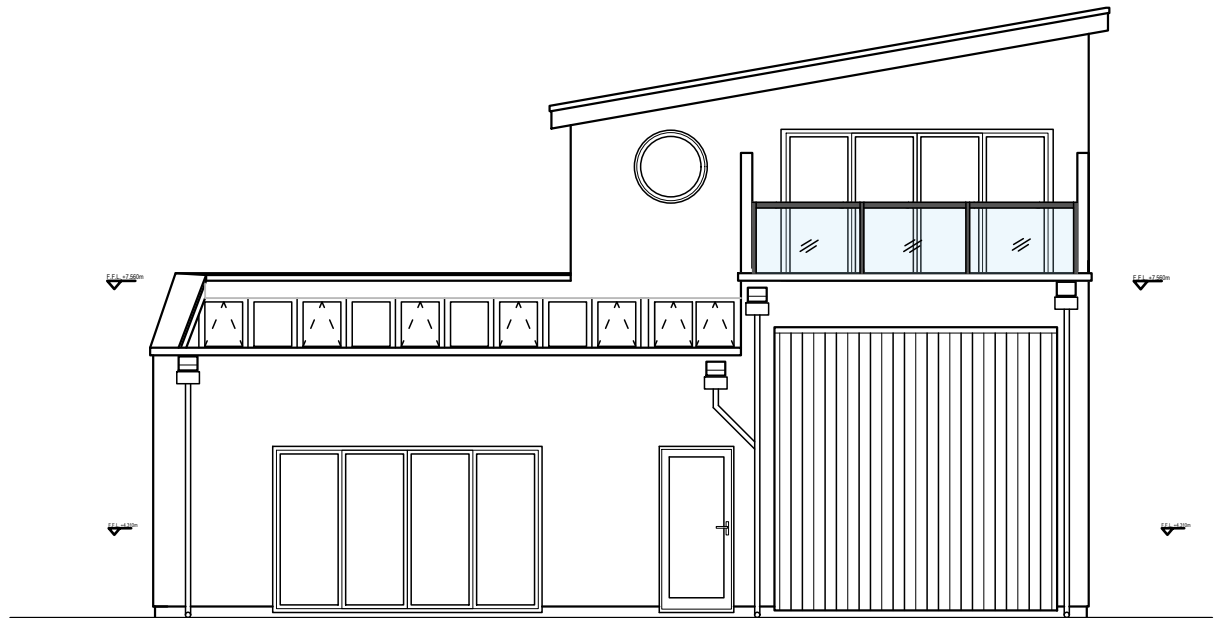

Rear Elevation Facing
North

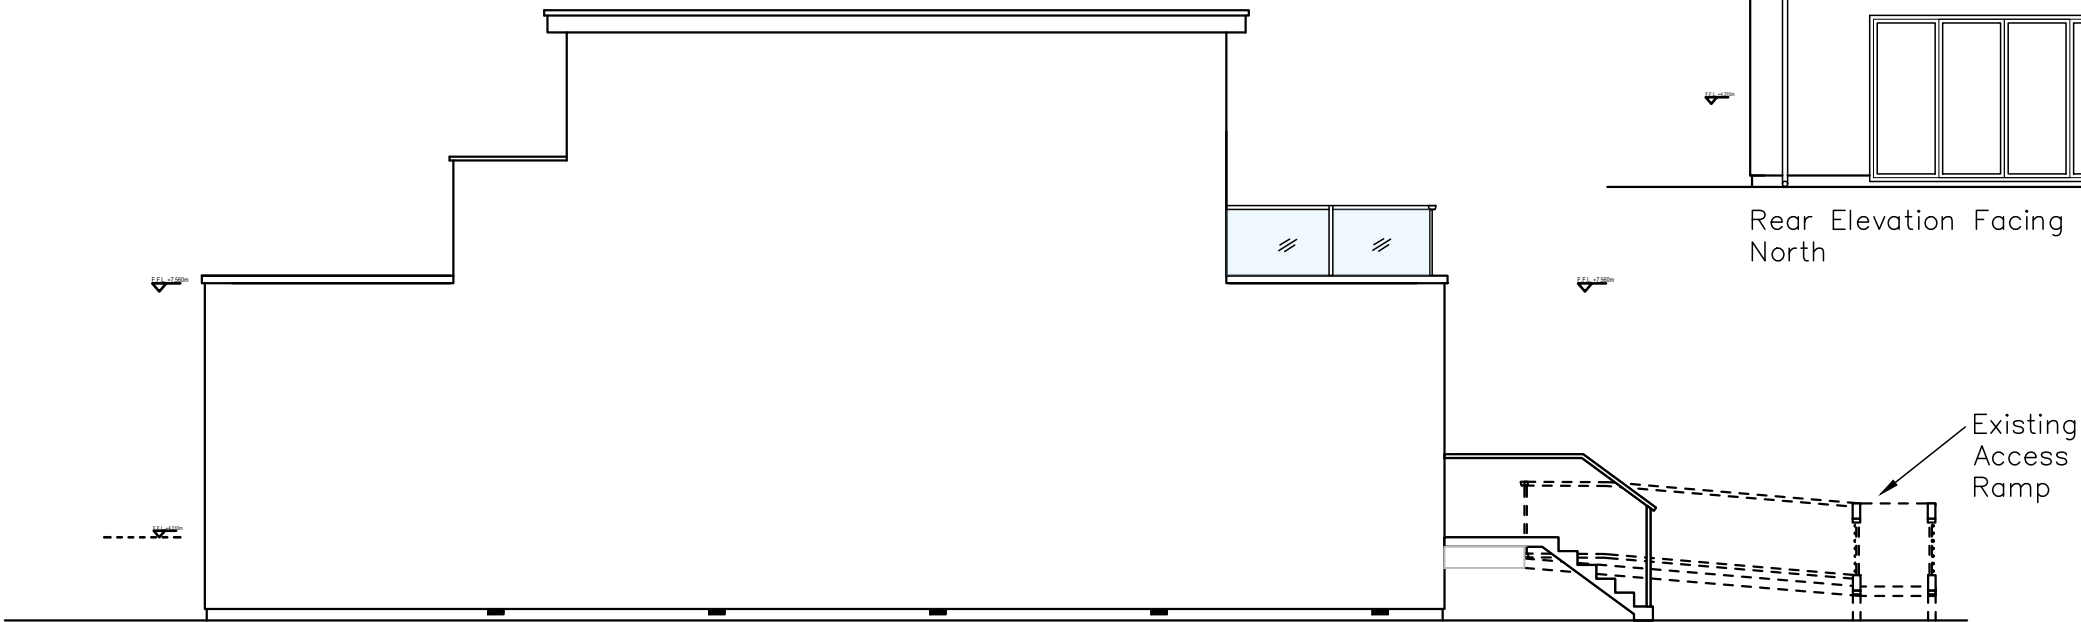

Side Elevation Facing
West

Existing Elevations

Spindrift,
Ferry Road,
Hayling Island,
PO11 0DG

CAD

Critchley Architecture And Design Ltd.
Contact: 02392 474 919 | info@caadonline

The Old Brewery, 15E South Street, Havant, PO9 1BU

Revisions
a) Note/Date/Initial
b)
c)
d)

Scale A1=1:25, A3=1:50
Drawn PWP/SAR
Date 15/11/18

18105-301⁰

10m

20m

30m

40m