
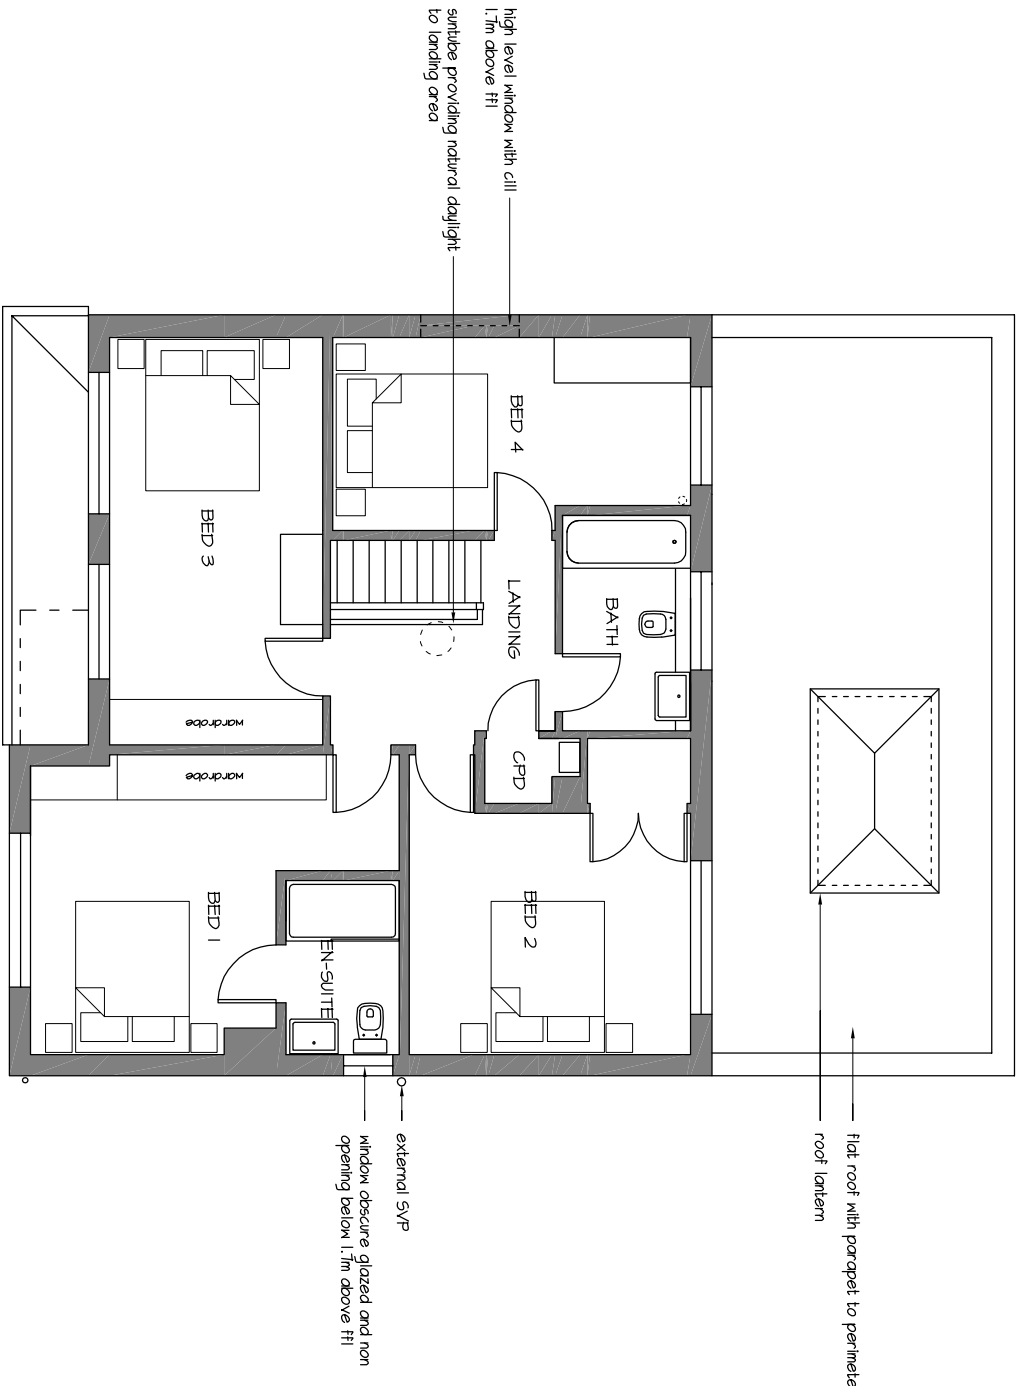


PHYSICAL SCALE IN METERS @ 1:100

NOTES:
This drawing has been produced solely for PLANNING/DESIGN.
Do not Scale from this Drawing except for planning purposes.
Any drainage shown is presumed and to be checked on site
before commencement of works.
This drawing is the copyright of MF Designs Ltd.

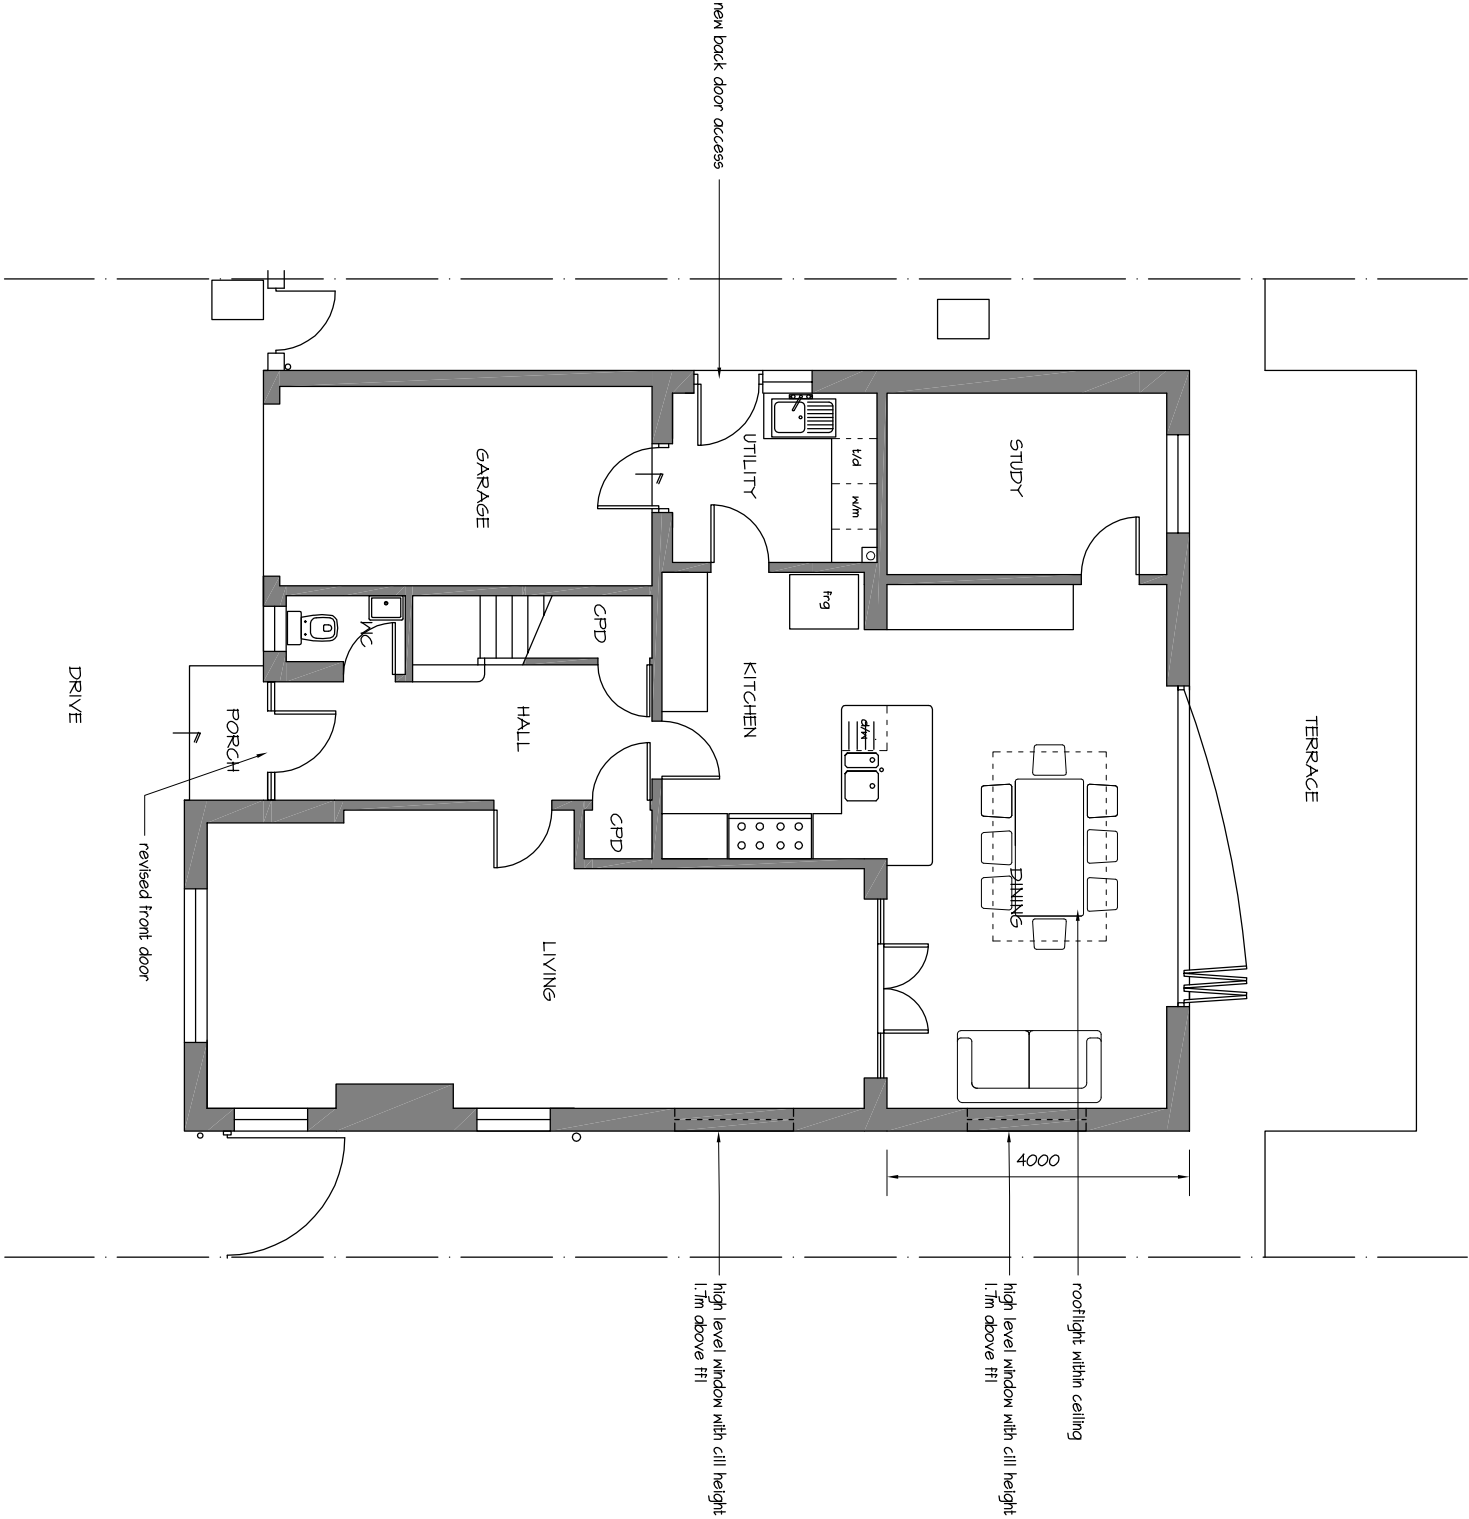

Proposed First

Proposed Ground



mf designs ltd

Chartered Architects



36 Grove Road • Havant • Hampshire • PO9 1AR
Director: Martin Farrer RIBA • Co Registration No.4507379

U/f 02392 470967
e admin@mfdesigns.org.uk

Date: March 2020
Scale: 1:100

Job No: 3239
Dwg No: P_01

EXTENSIONS & ALTERATIONS - 111 Hubert Road, Bedhampton. PO9 3TD