
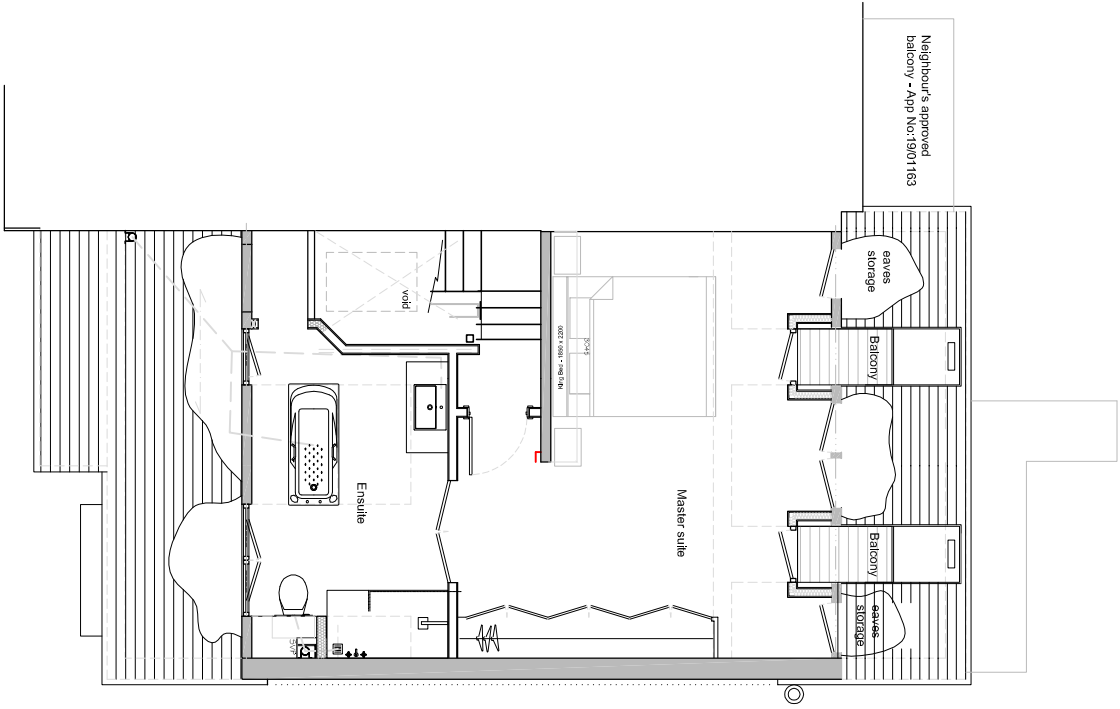
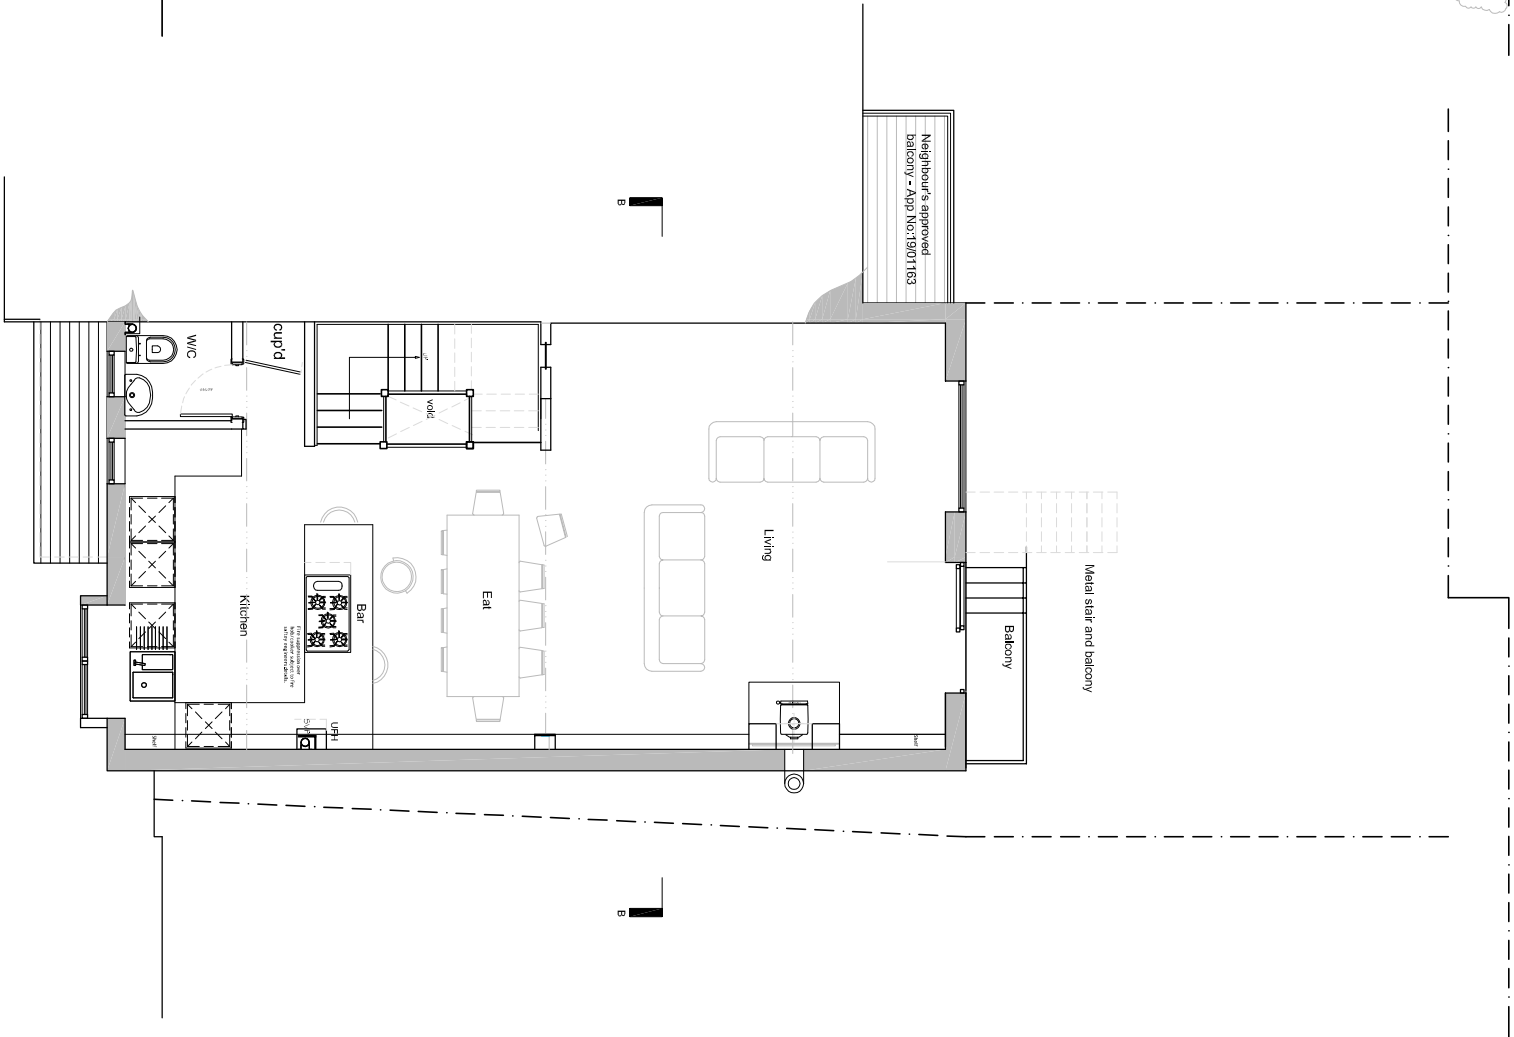


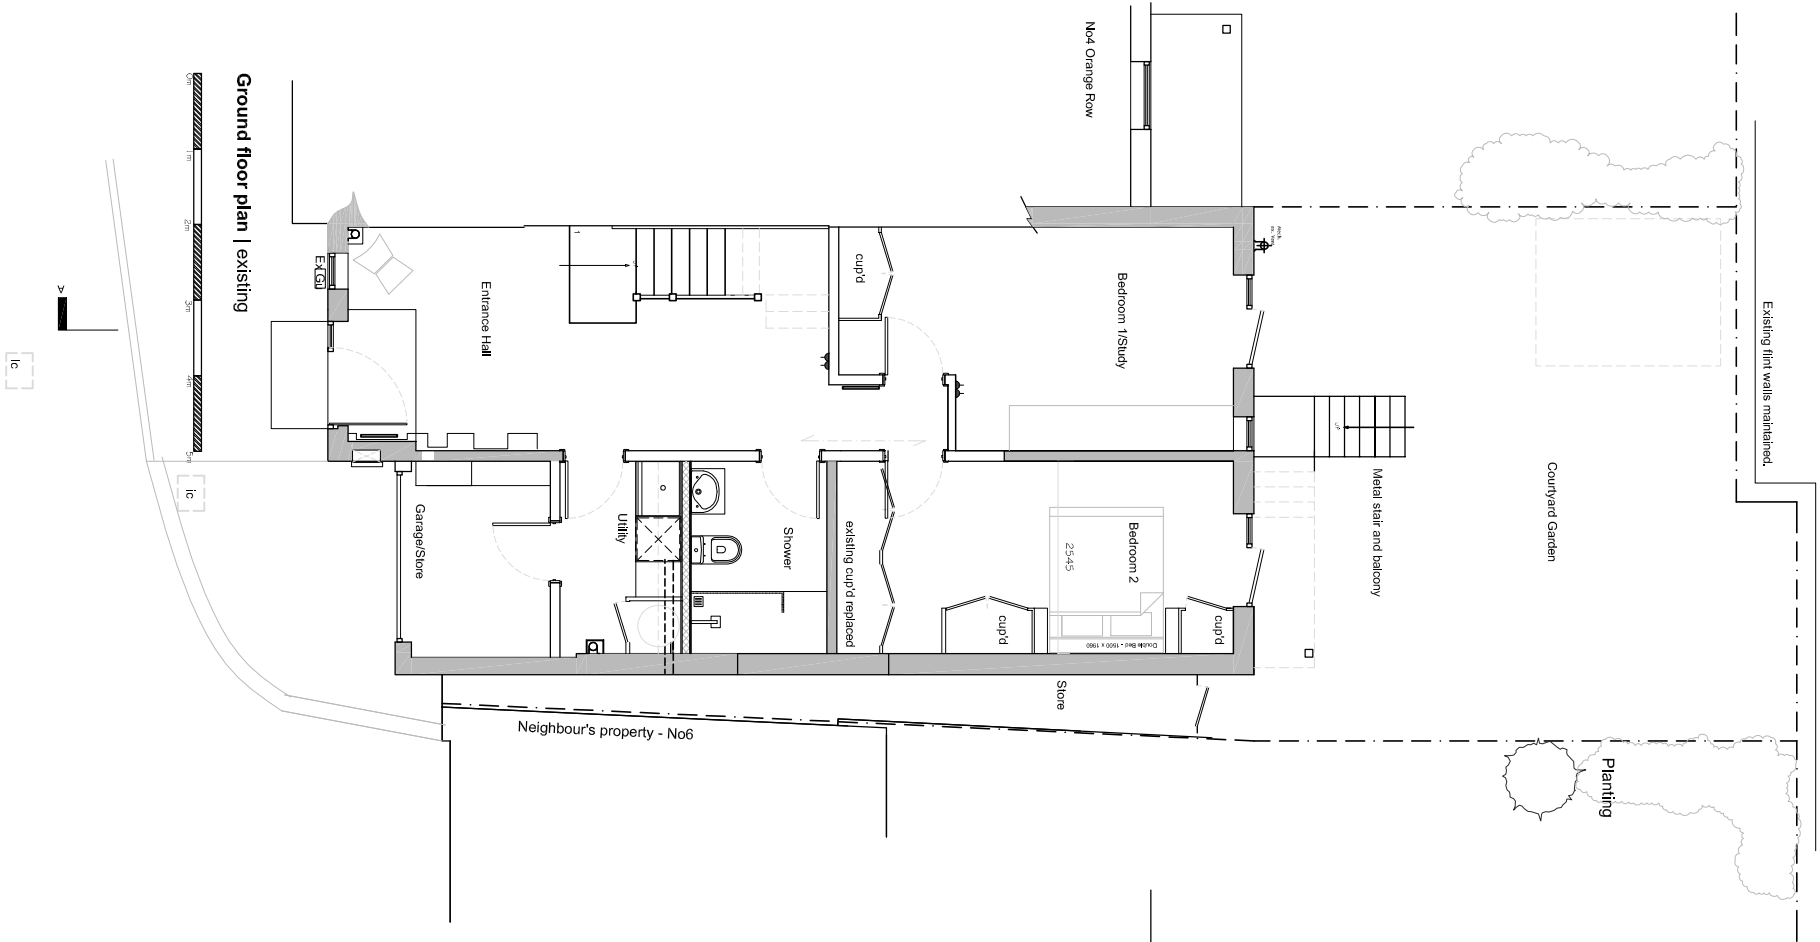

EXSITING PLANS