


0m 0.5m 1m 1.5m 2m 2.5m  
VISUAL SCALE 1:50 @ A3

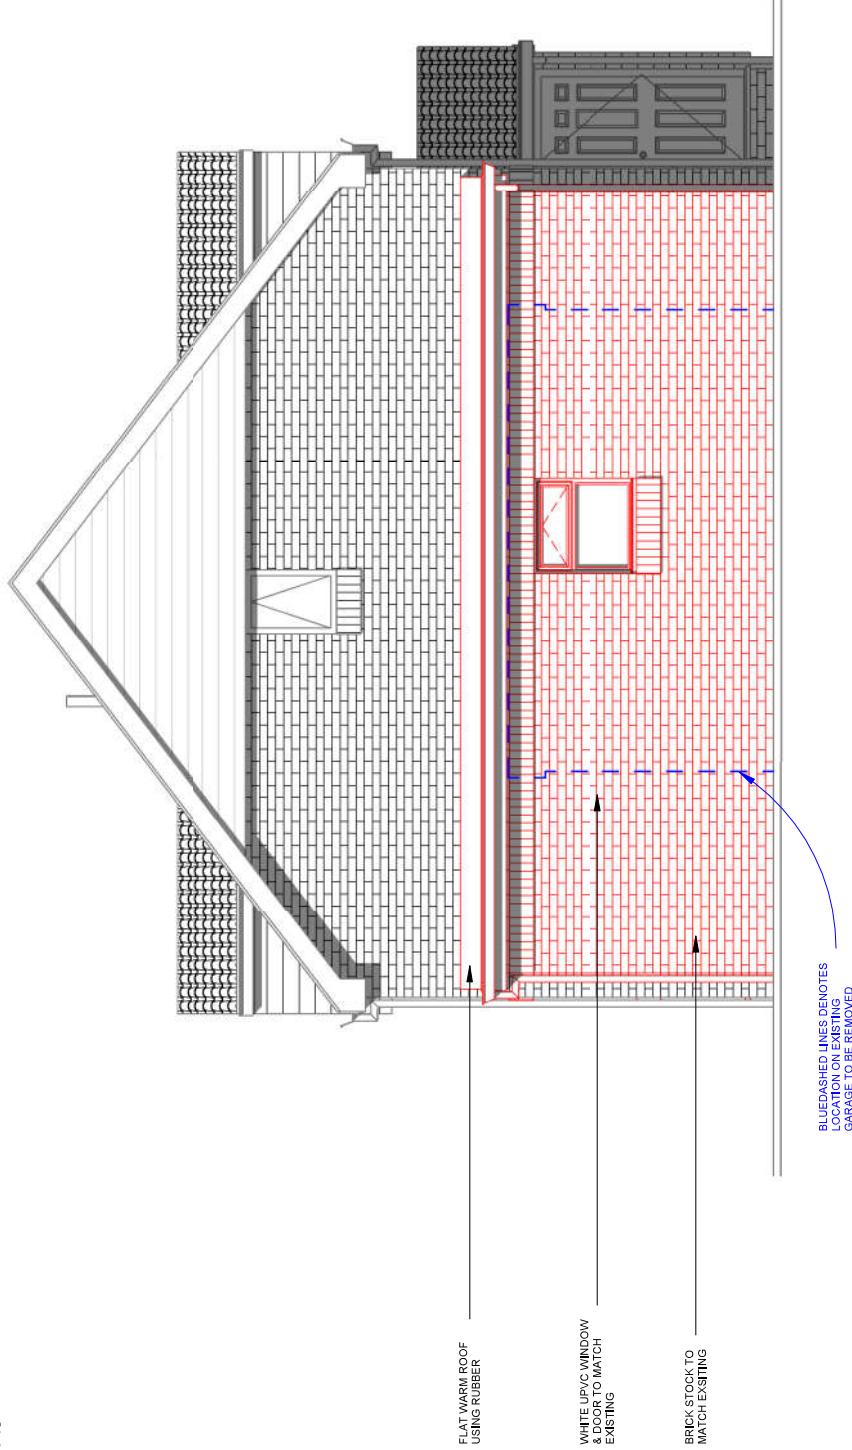

## DETAILED ELEVATION EAST

1 : 50