

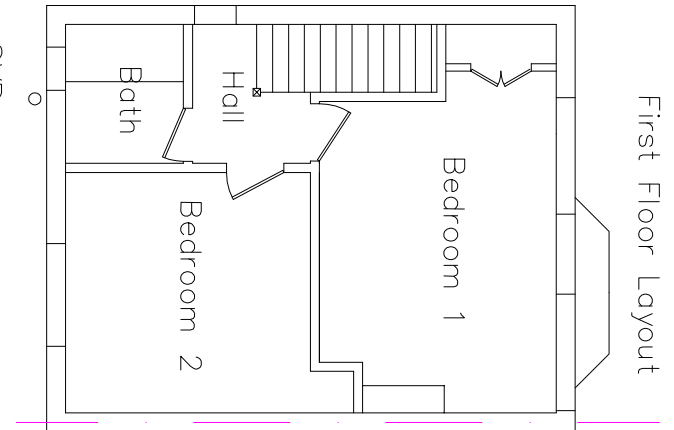
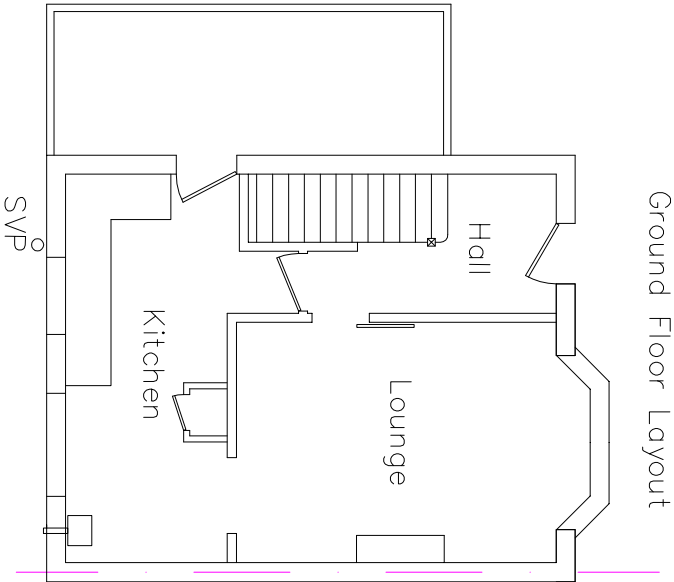


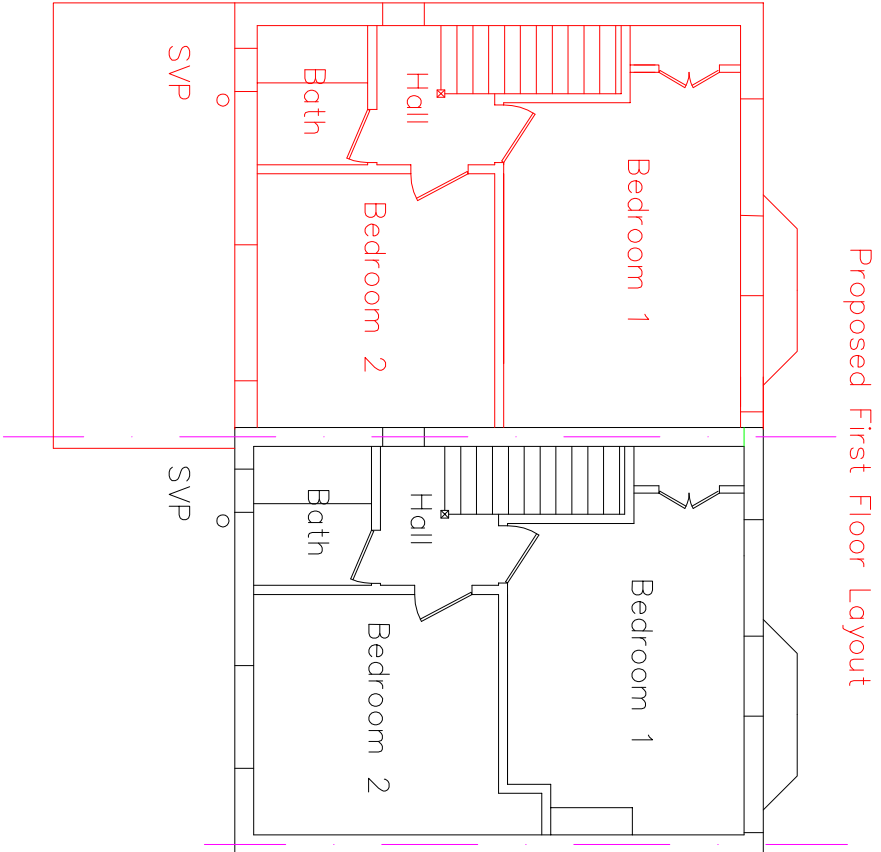

SCALE 1:100

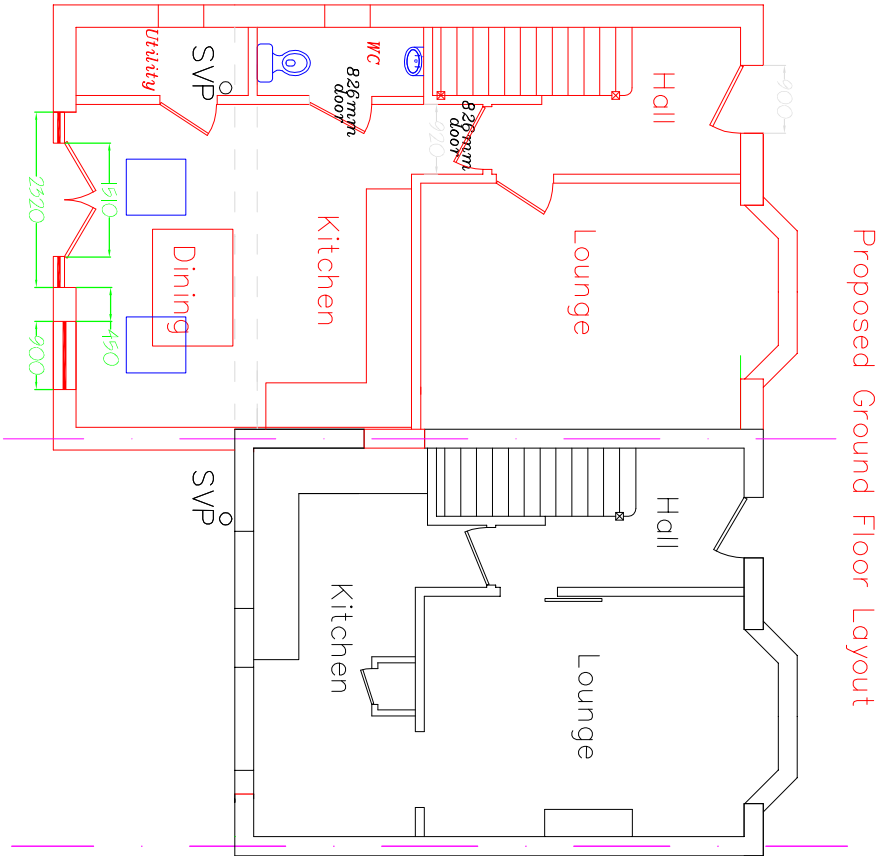

MR & MRS KIRBY 70 HICHLAWN WAY HAVANT HANTS P09 5BT		DRAWING NUMBER: 105	DATE 21/9/19 8/6/20
TITLE: EX AND PROPOSED PLAN VIEW REV B		SCALE 1:100 A3 PAPER SIZE	