
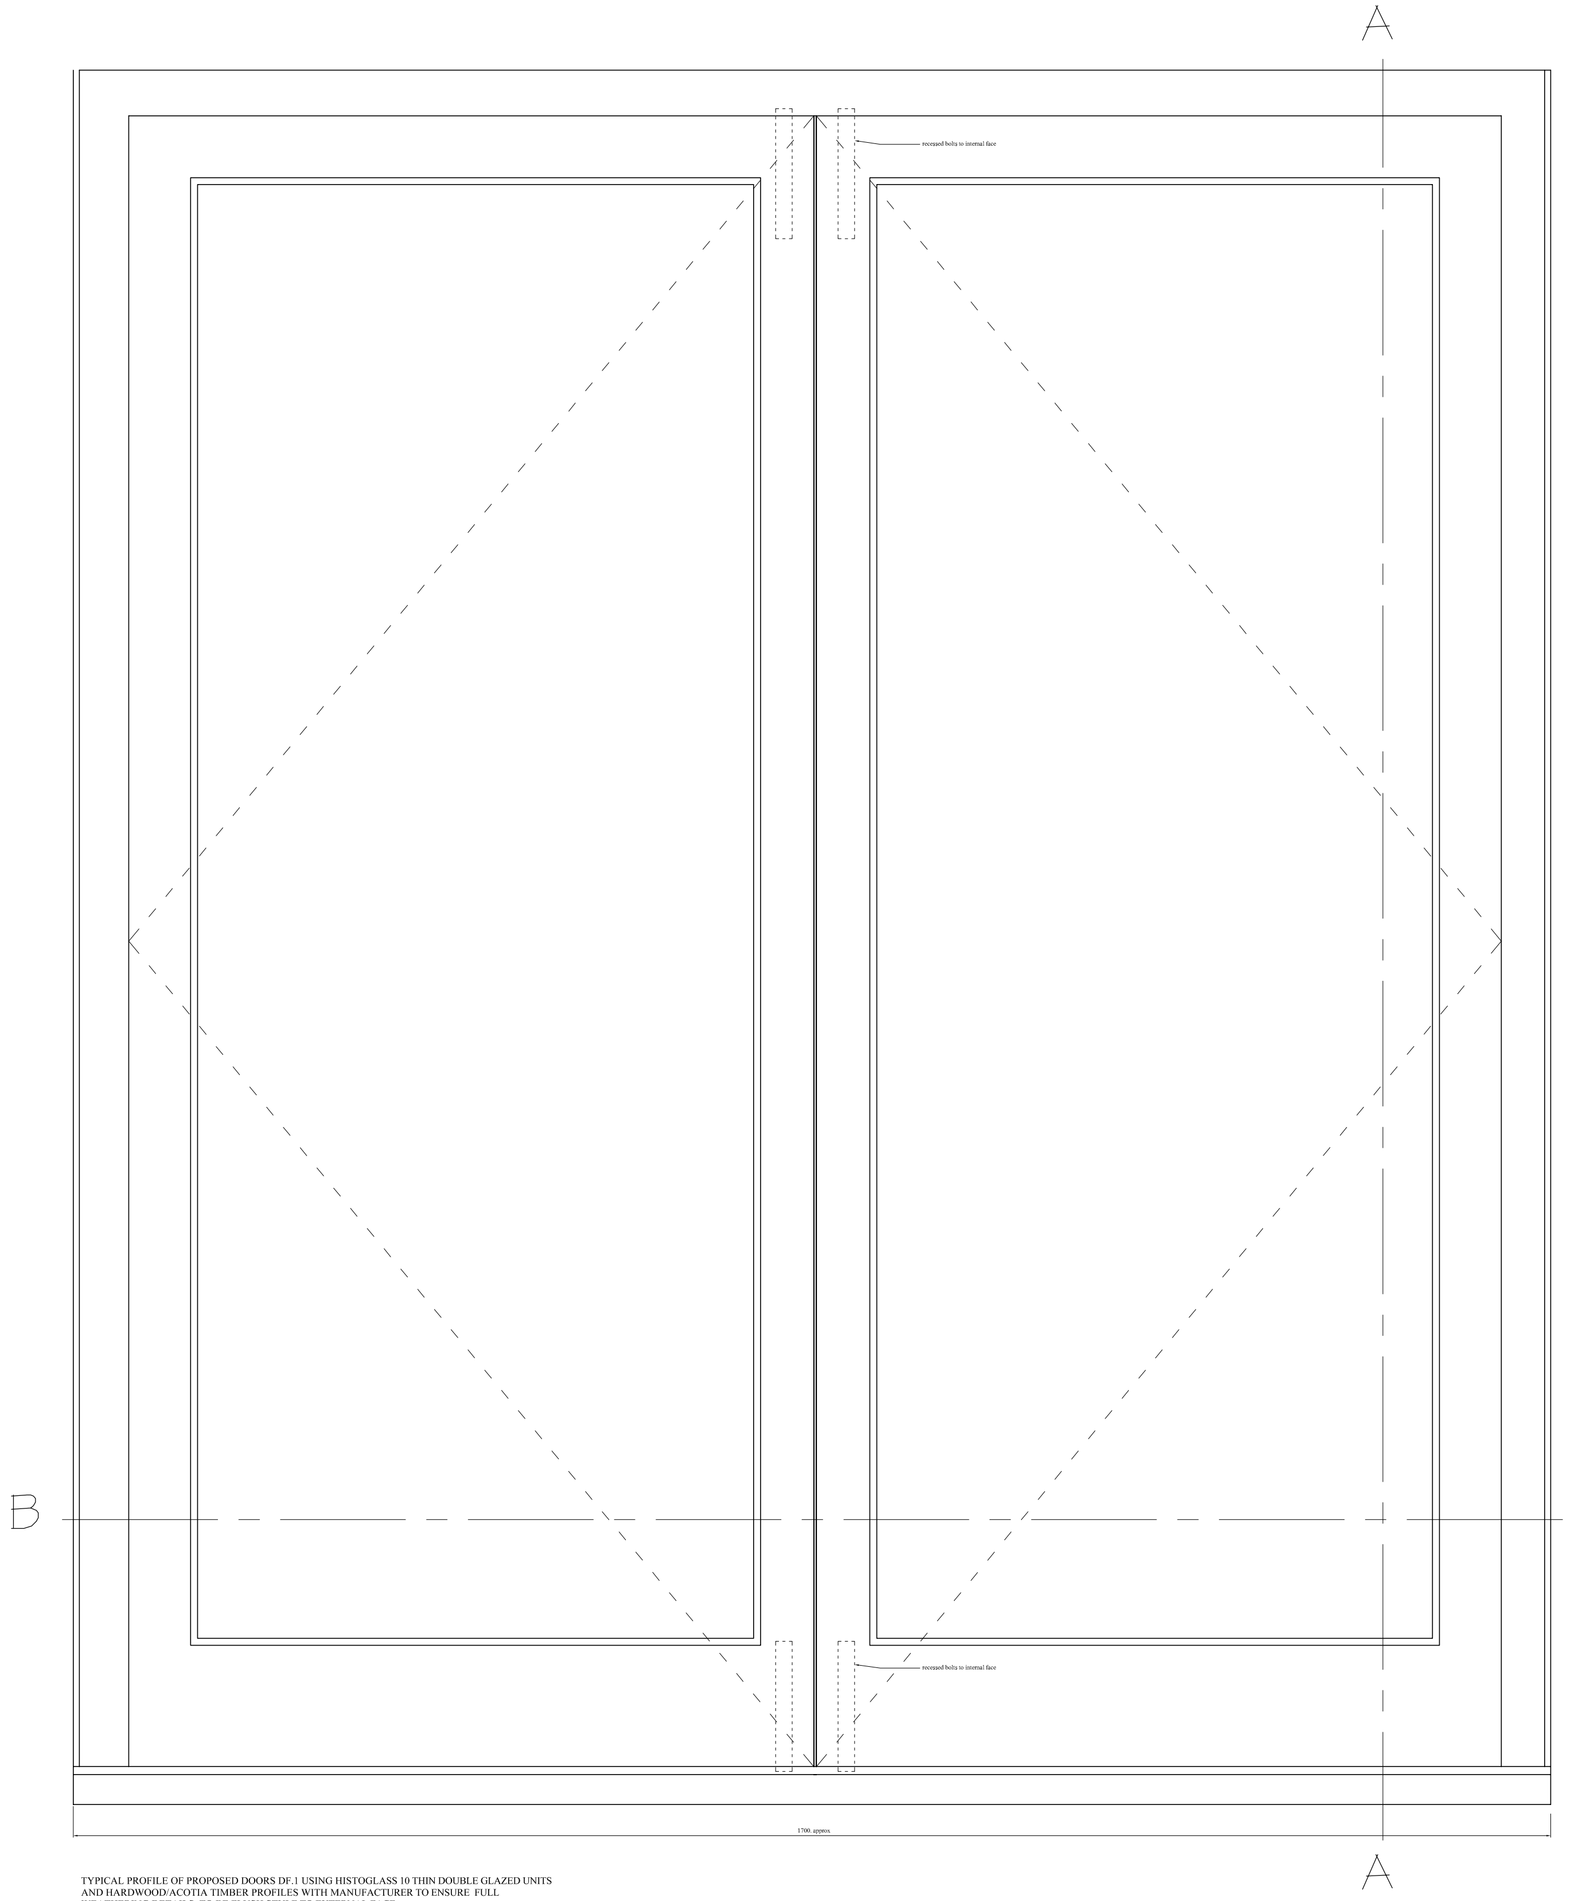


TYPICAL PROFILE OF PROPOSED DOORS DF.1 USING HISTOGLASS 10 THIN DOUBLE GLAZED UNITS
AND HARDWOOD/ACOTIA TIMBER PROFILES WITH MANUFACTURER TO ENSURE FULL
WEATHERING DETAILS. TO BE FLUSH STYLE TO EXTERNAL FACE

IRONMONGERY:
Recessed lever action flush bolts to head and base rail with 1.5 butt hinges, internal lock with latch (no handles).

PAINT:
White Dulux weathershield paint - gloss finish to match

Typical External Elevation - (DG.2 shown)

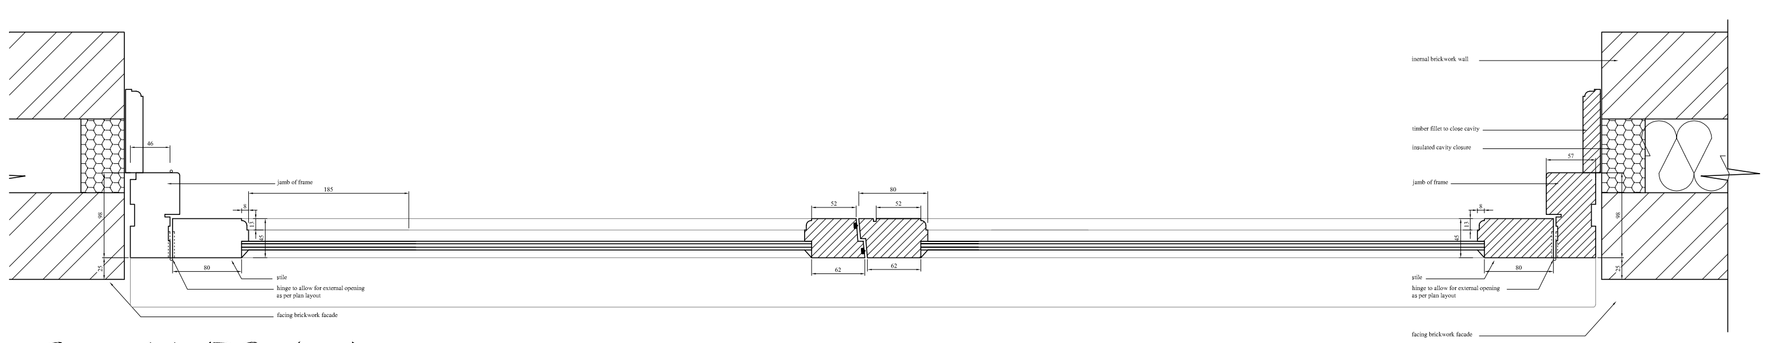

Section AA - (DG.2 shown)


PROPOSED DOOR DETAILS - DG. 1, DG.2, DG.3 & DG.4 with TRELLIS & BALUSTRADE EXTENSION & ALTERATIONS - 16 Langstone High Street, Havant. PO9 1RY

0 100 200 300 400 500


PHYSICAL SCALE IN MILLIMETERS @ 1:5


These incidental details have been produced in order to illustrate the ideal visual profiles and relationships between the building's key elements and to give aesthetic guidance only. They do not purport to be working drawings and are for illustrative purposes only. The Contractor is responsible for the structural stability and weather proofing of all elements and will be liable for any defects or failure that may arise from design development, defective materials or workmanship.

NOTES:
This drawing has been produced solely for PLANNING/DESIGN.
Do not Scale from this Drawing except for planning purposes.
Final dimensions of structure and openin sizes tbc on site
Any drainage or floor levels shown are to be checked on site before commencement of works.
This drawing is the copyright of MF Designs Ltd.

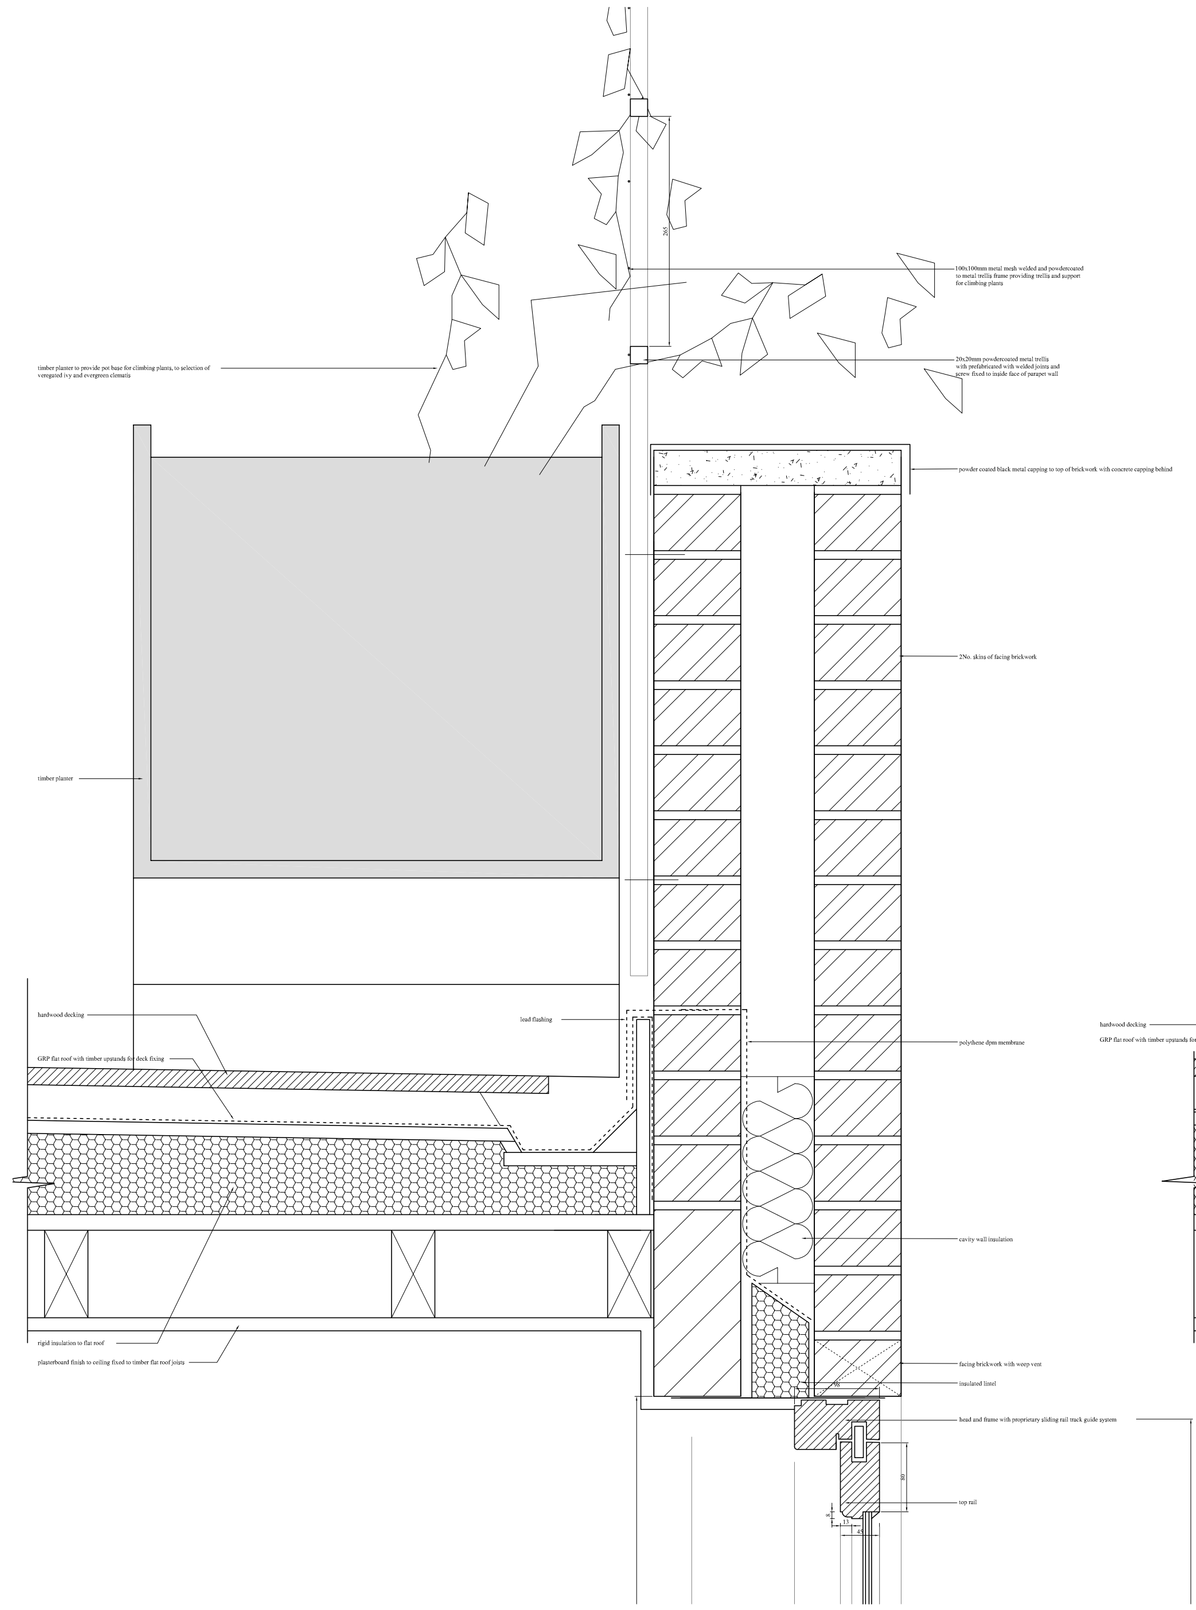

Section AA
Thro DG.2 with parapet wall detail

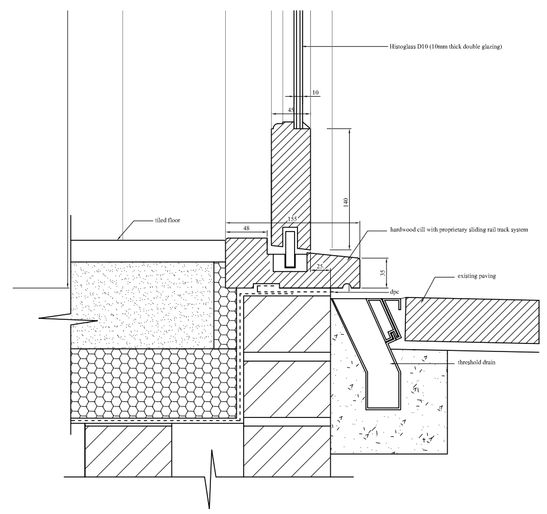

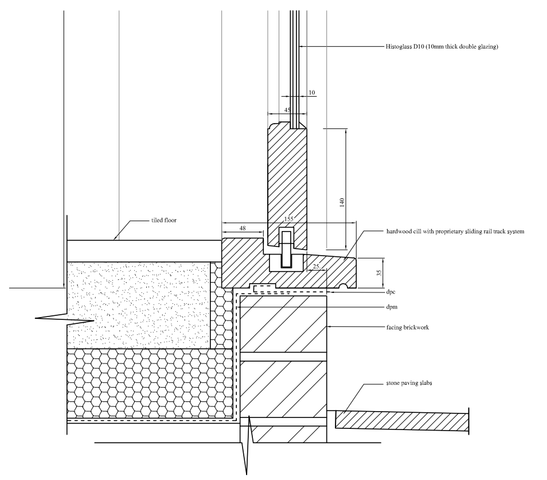

Section AA
Thro DG.1 with balustrade detail

mf designs ltd
Chartered Architects
36 Grove Road • Havant • Hampshire • PO9 1AR
Director: Martin Farrer RIBA • Co Registration No.4507379
t/f 02392 470967
e admin@mfdesigns.org.uk

Date: January 2019
Scale: 1:5
Job No: 3125
Drg No: P_05 A

A: 12/02/2019 - sliding rail to door head and cill