


16 Woodville Road, Bedhampton

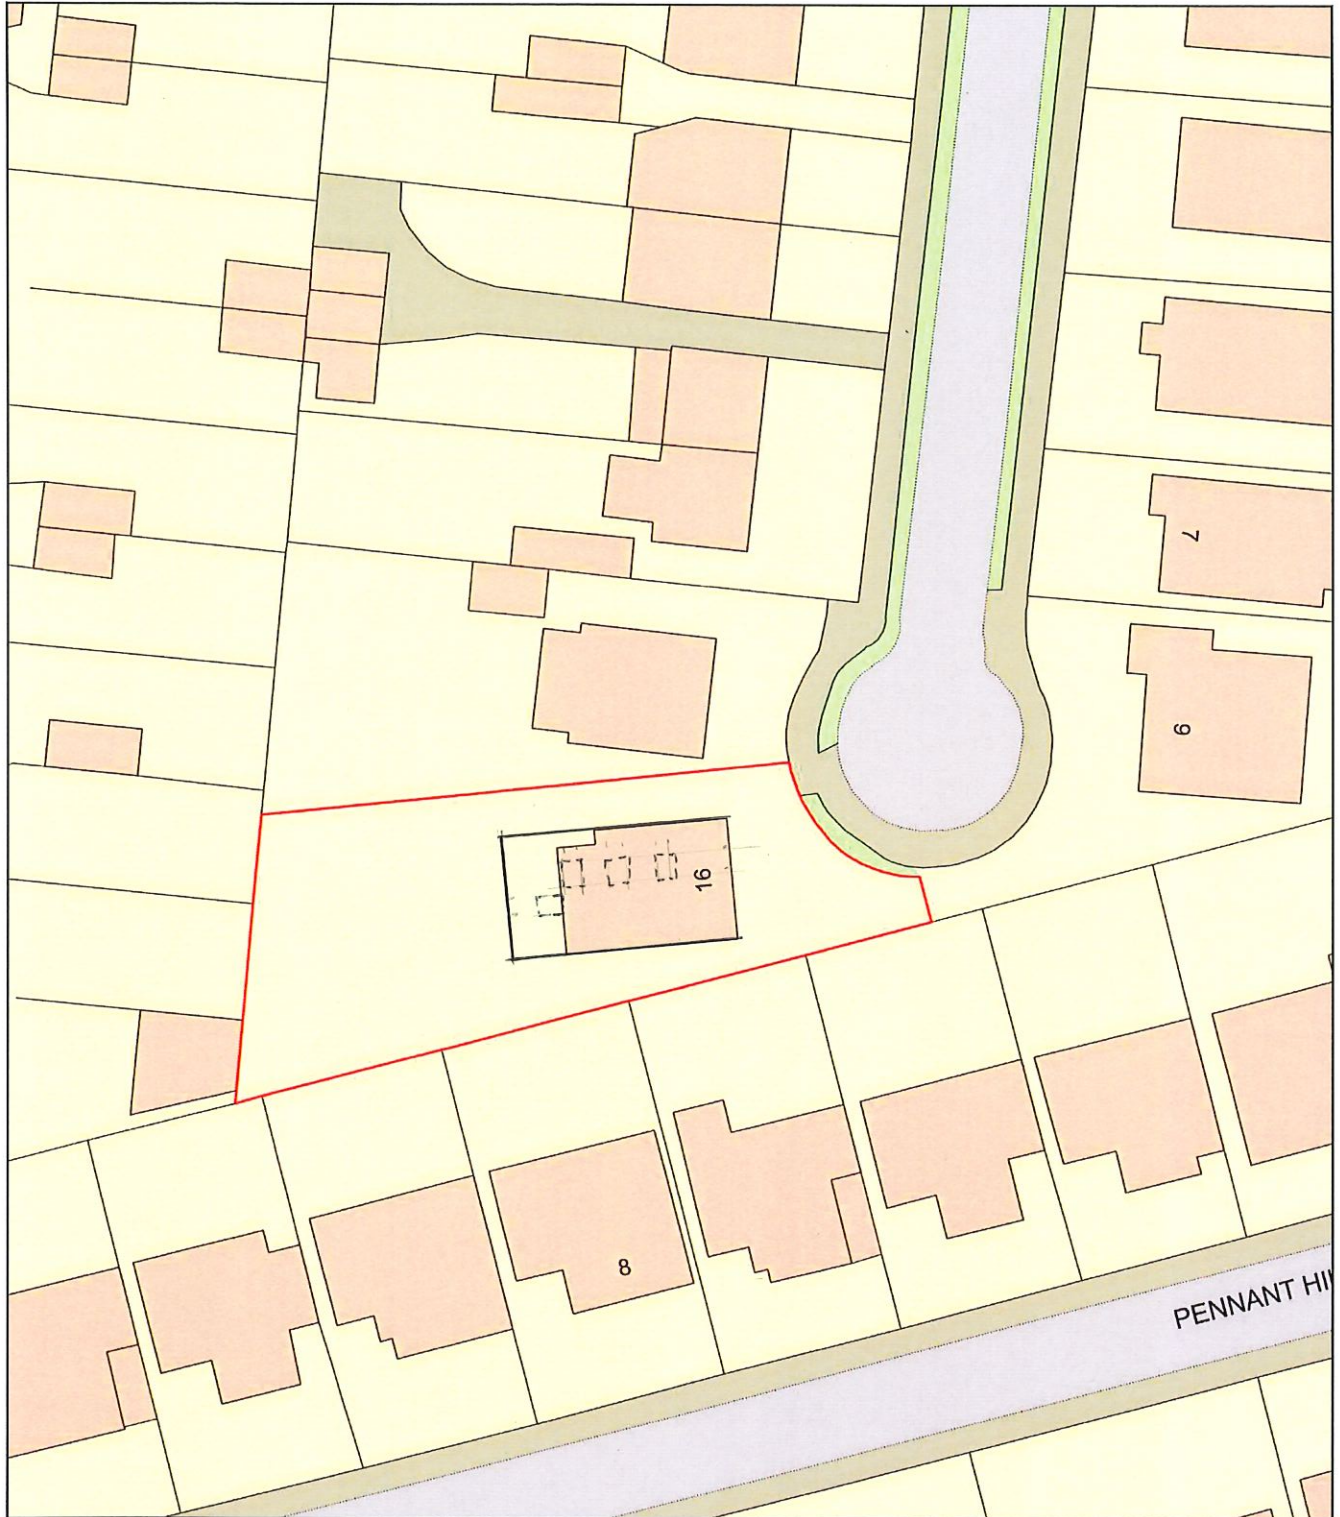

0 20
Metres



Plan Produced for: Thorns Young Architectural

Date Produced: 22 Sep 2020

Plan Reference Number: TQRQM20266130452646

Scale: 1:500 @ A4