


HAVANT BOROUGH COUNCIL
1 SEP 2020
RECEIVED

**PROPOSED SINGLE STOREY REAR ADDITION.
9, FARRIERS WAY, WATERLOOVILLE, HANTS.
FOR MR & MRS P. SUTTON.**

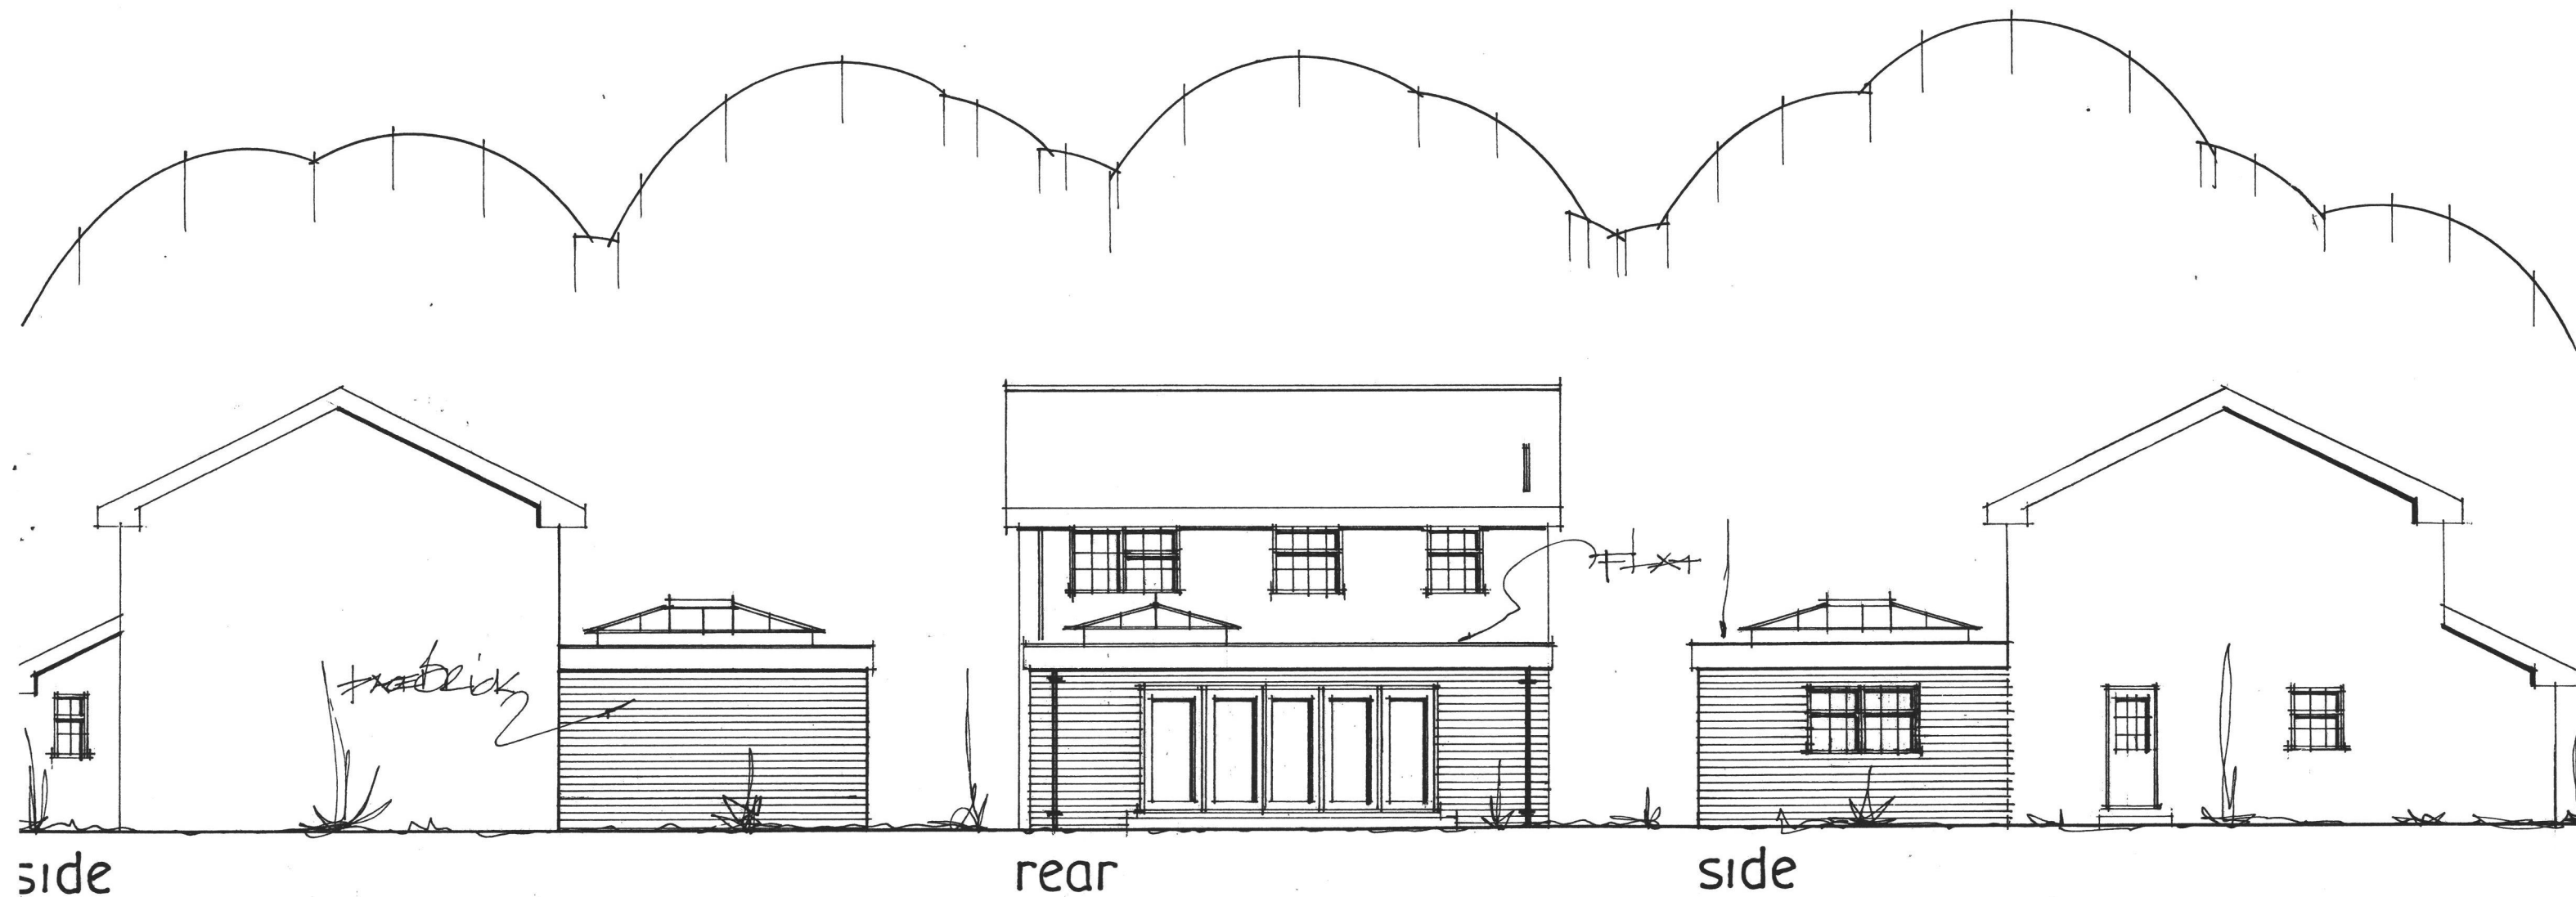

date aug 20
scale 1:100

PROPOSED ELEVATIONS

PETER J. WALKER
ISLAND DESIGN
182 SEAFRONT, HAYLING ISLAND, HANTS
PO11 9AN

TEL: 02392467571