


**PROPOSED SINGLE STOREY REAR ADDITION.
46, HAVANT ROAD, EMSWORTH, HANTS.
FOR MR & MRS W. MILES.**

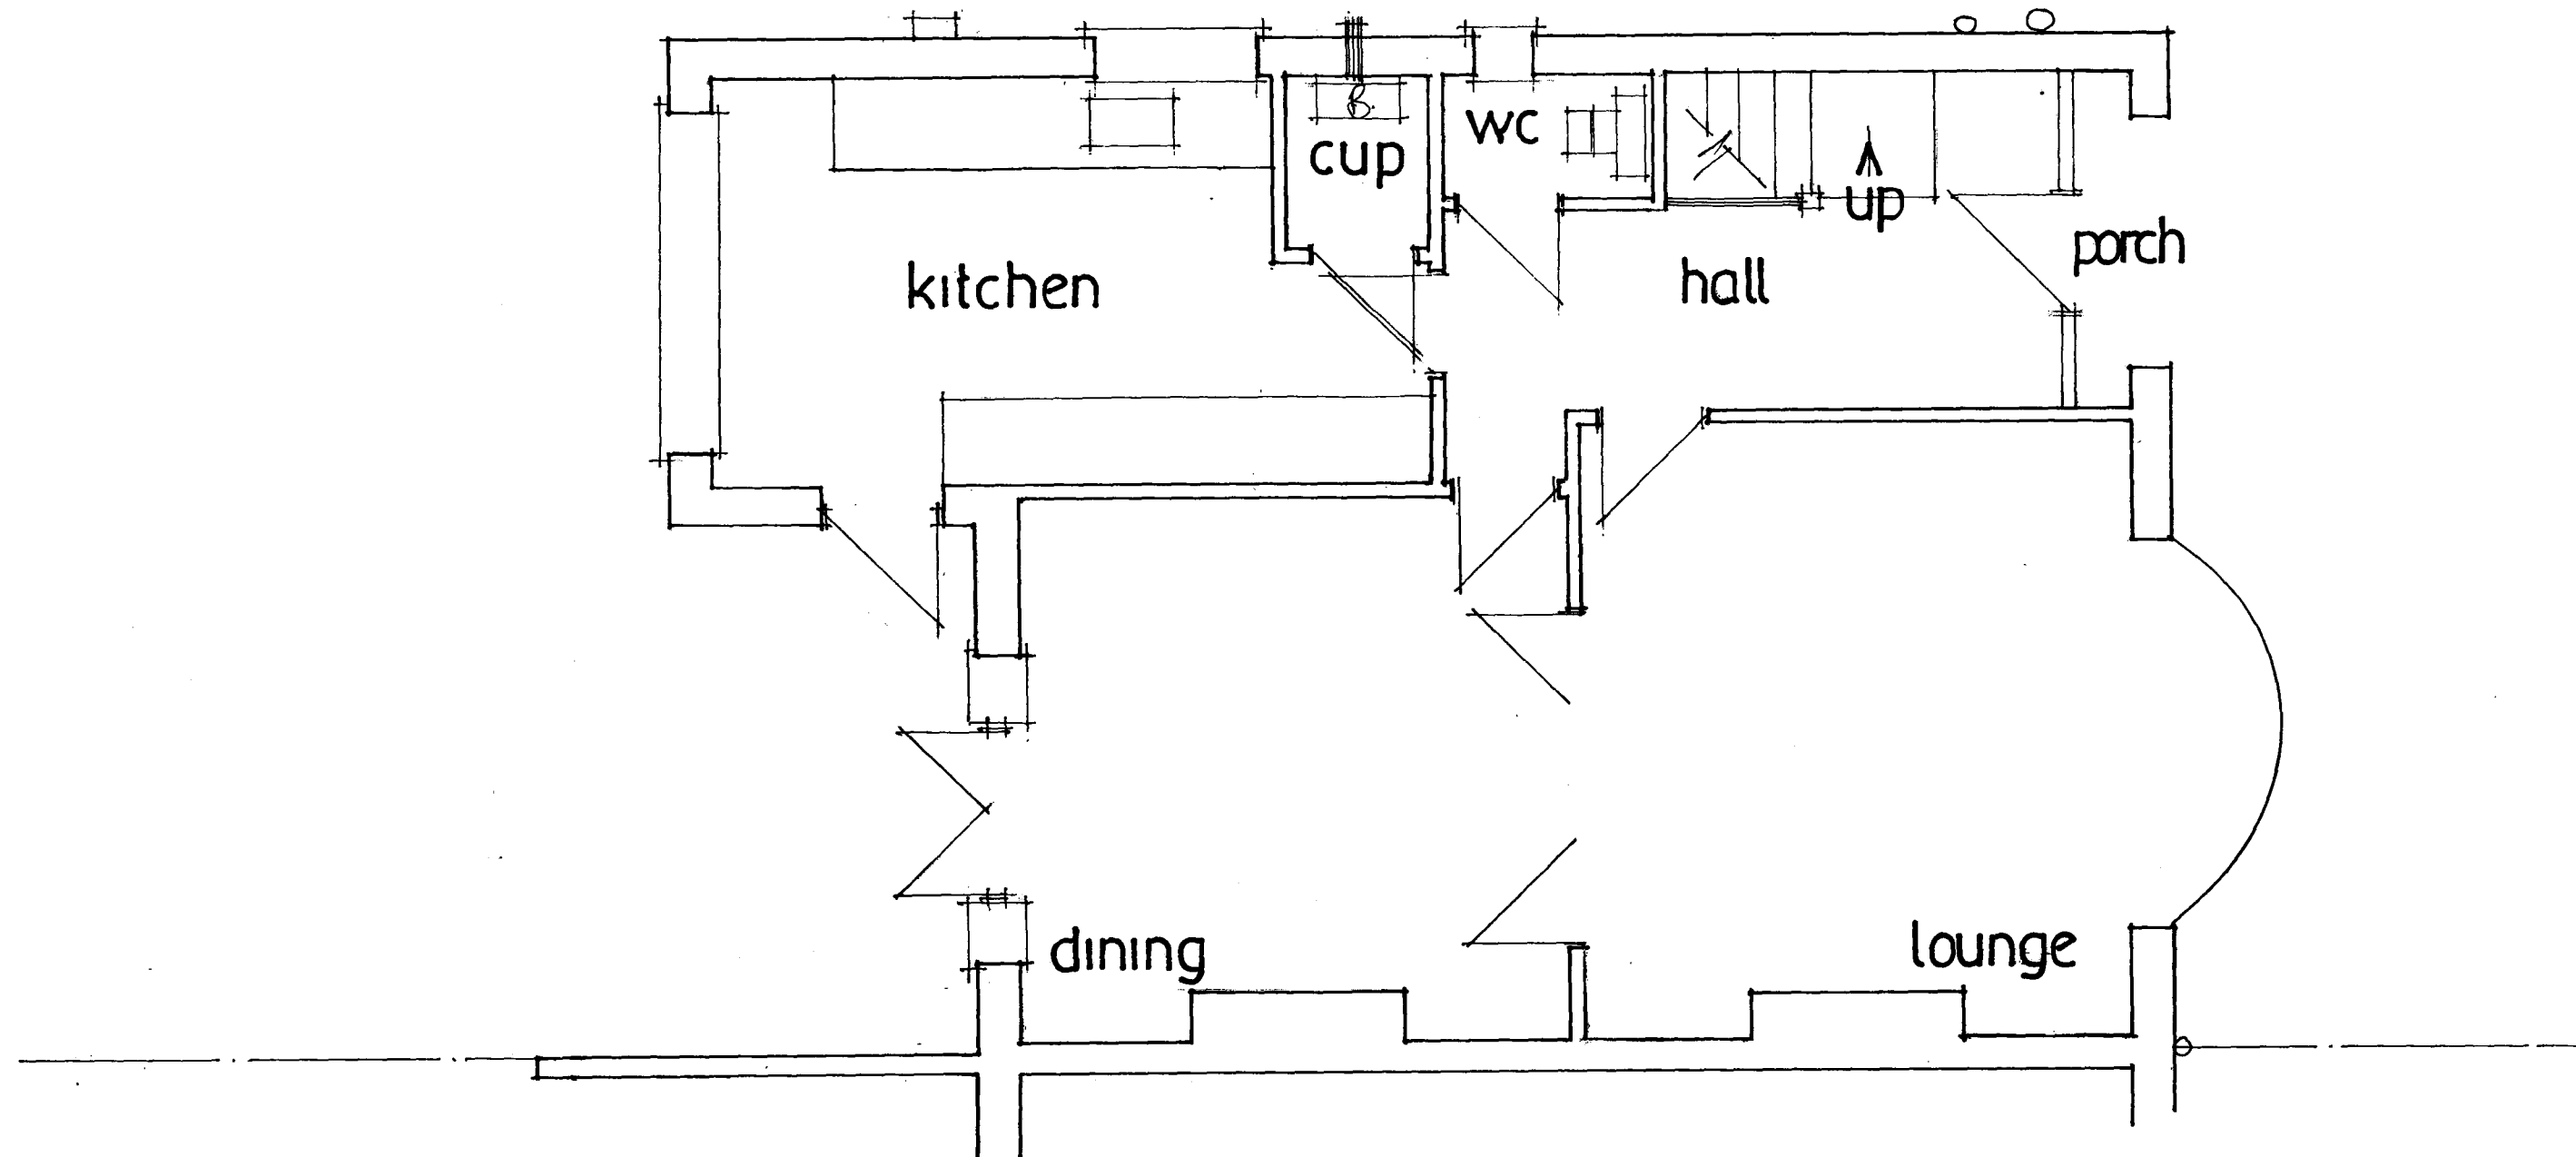

date aug 20
scale 1:50

EXISTING GROUND FLOOR

PETER J WALKER
ISLAND DESIGN
182, SEAFRONT, HAYLING ISLAND, HANTS.
PO11 9AN
TEL: 02392467571