


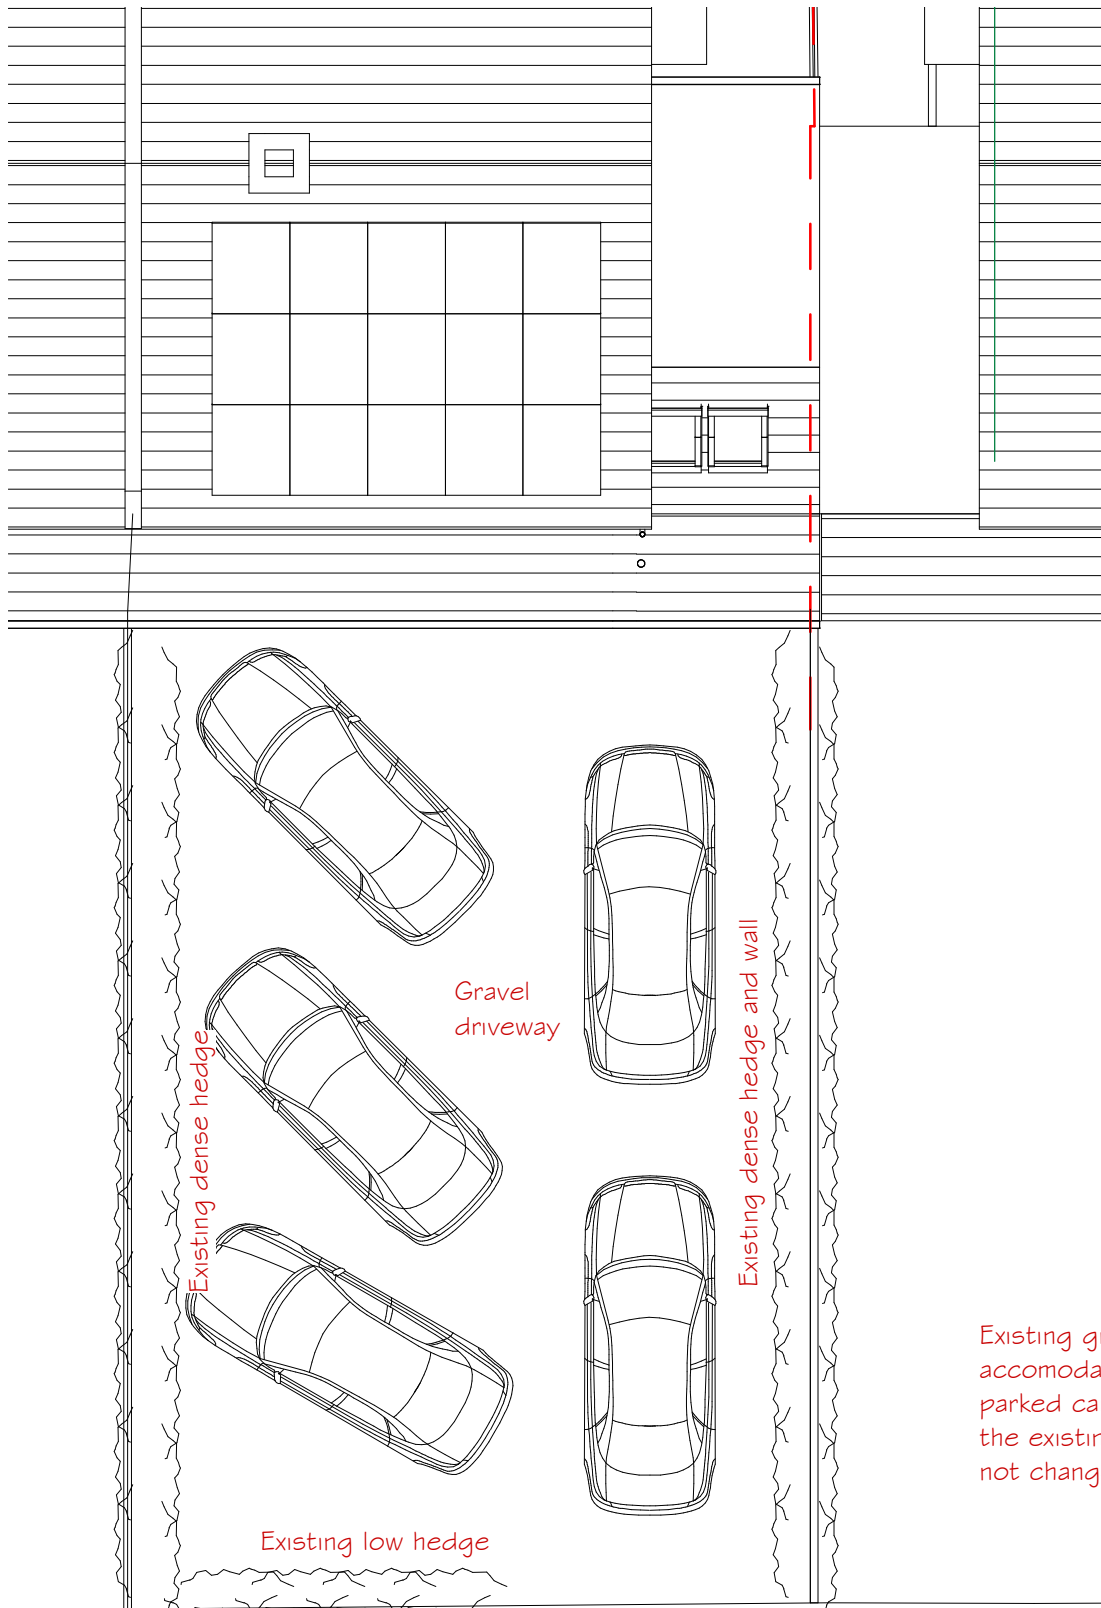

Existing gravel driveway can accommodate at least 5 no. parked cars. The size of the existing driveway will not change.

Parking Plan - Proposed

1 : 100 0 5m



Project: Extension and Alterations
Address: 621 Southleigh Road, Emsworth
Drawing Title: Parking Plan - Proposed

Drawing No: **19030/A107 A**

SOUTHLEIGH ROAD

A Issued for Planning
Rev.

08/05/20
Date

THE ARCHITECTS DESIGN LTD

Unit 20D, The WREN Centre, Emsworth, Hampshire, PO10 7SU
01243 624622 | jp@thearchitectsdesign.co.uk | www.thearchitectsdesign.co.uk

Sheet Issue Date	Drawing Status:	Scale @ A4
Feb 2020	PLANNING	1 : 100

All dimensions shall be checked on site before work commences and any discrepancies advised. Figured dimensions only are to be taken from this drawing. This drawing is to be read in conjunction with all relevant consultants and/or specialists drawings/documents and any discrepancies or variations to be advised before work commences. This drawing is for planning purposes only and it is not a construction drawing. This drawing is copyright of the architect and may not be copied, altered or reproduced in anyway without our written authority.