



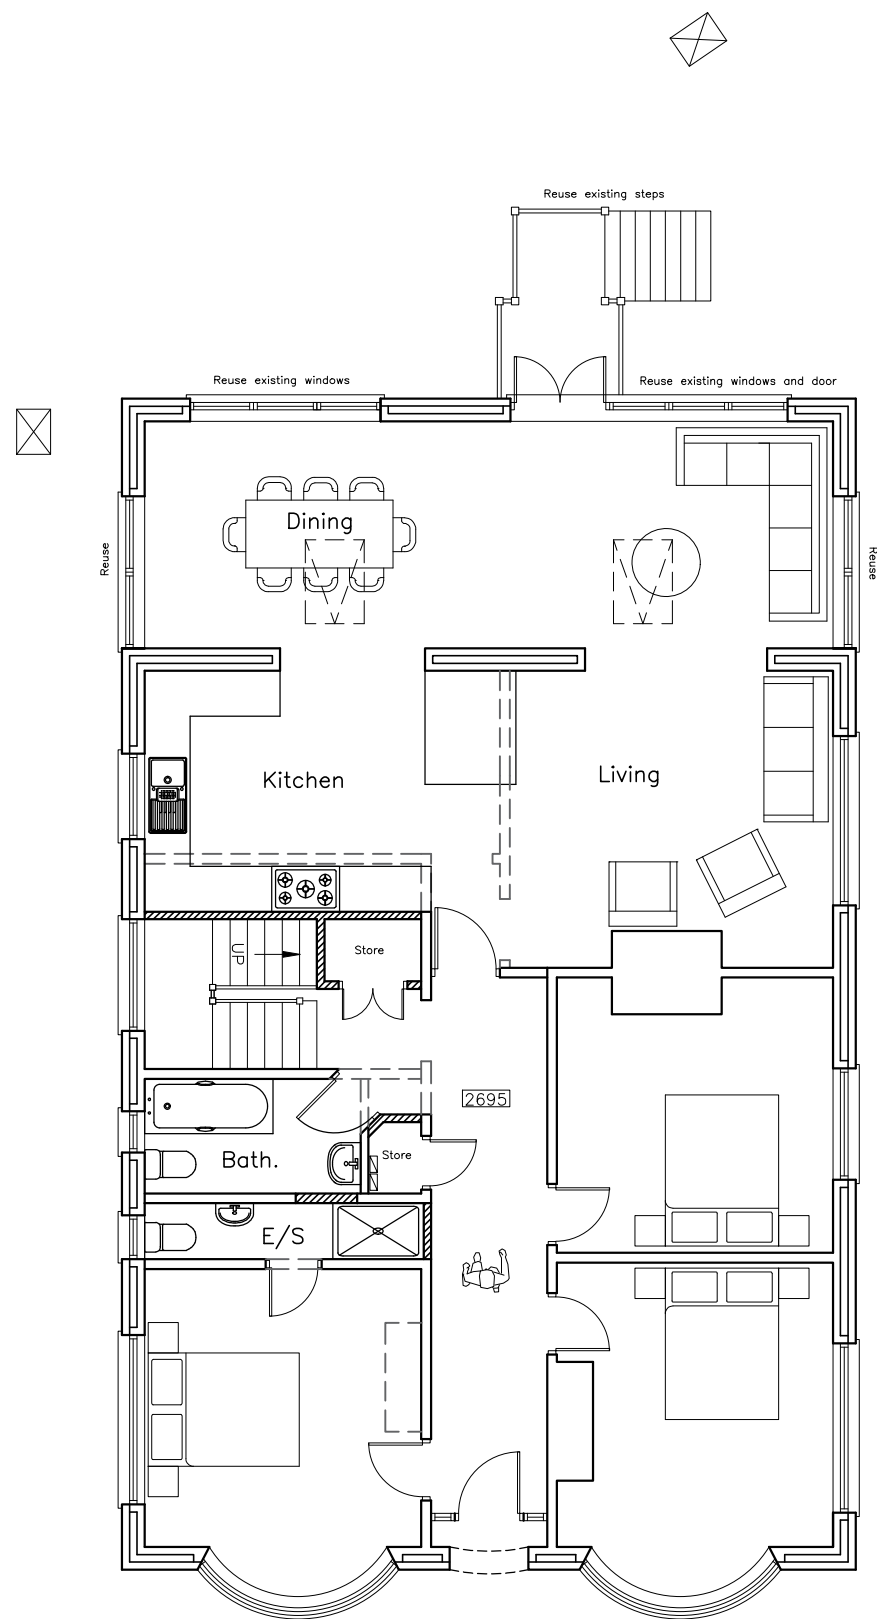

Ground Floor

3880

3095 — Top of joists — Ridge

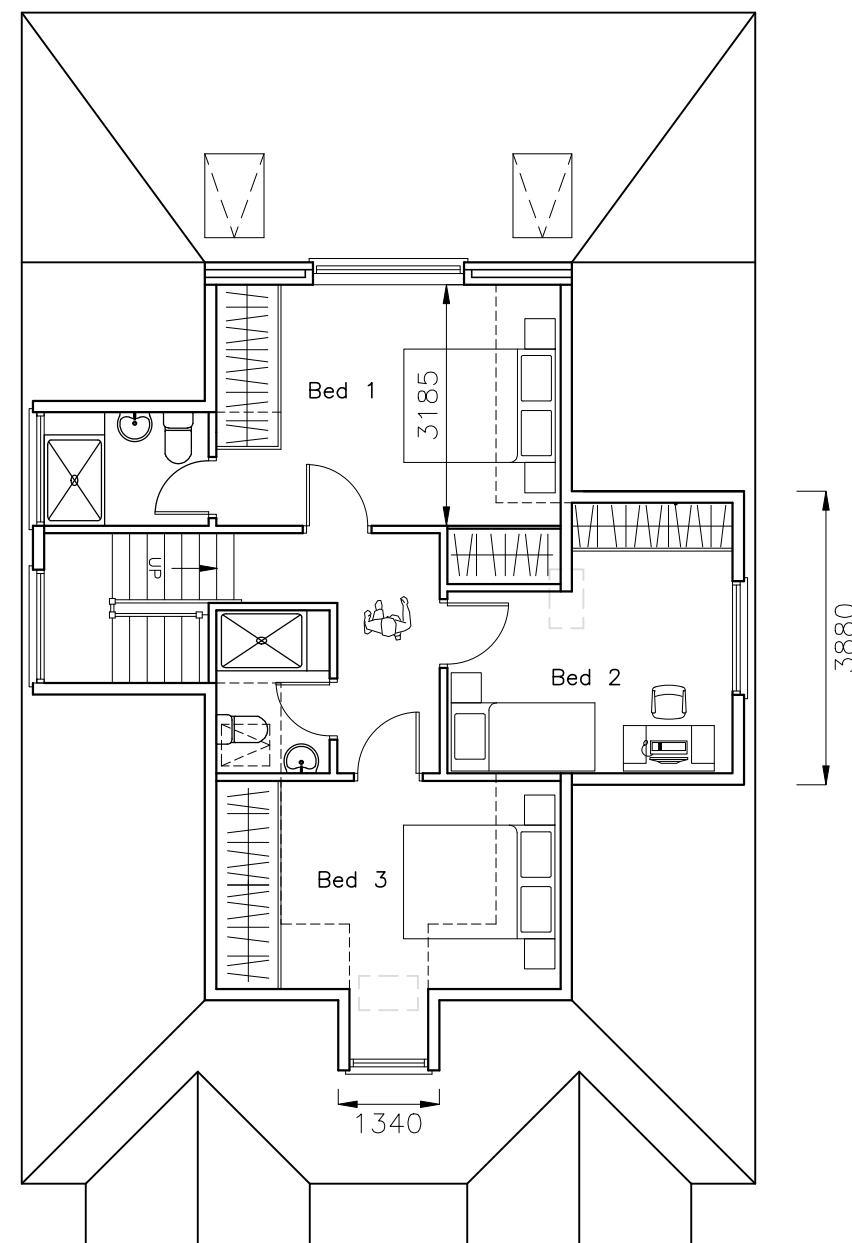

Loft Conversion

CAD

Critchley Architecture And Design Ltd.
Contact: 02392 474 919 | info@caad.online

The Old Brewery, 15E South Street, Havant, PO9 1BU



Proposal Plans

Revisions
a) Client revisions/02.09.20/JHL
b) Client revisions/09.09.20/JHL
c)
d)

69 Park Avenue,
Widley,
Waterlooville,
PO7 5DN

Scale A1=1:50, A3=1:100
Drawn JGF/JHL
Date 18/08/2020

20051-402^B

10m

20m

30m

40m