


**PROPOSED SINGLE STOREY REAR ADDITION.
46, HAVANT ROAD, EMSWORTH, HANTS.
FOR MR & MRS W. MILES.**

NOTE CHECK ALL MEASUREMENTS ON SITE PRIOR TO THE COMMENCEMENT OF WORK.

WALLS TO BE FULLY BONDED TO THE EXISTING CAVITIES AND DAMP-PROOF COURSES TO BE MAINTAINED CONTINUOUS CLOSE ALL REVEALS WITH INSULATED CAVITY CLOSERS.

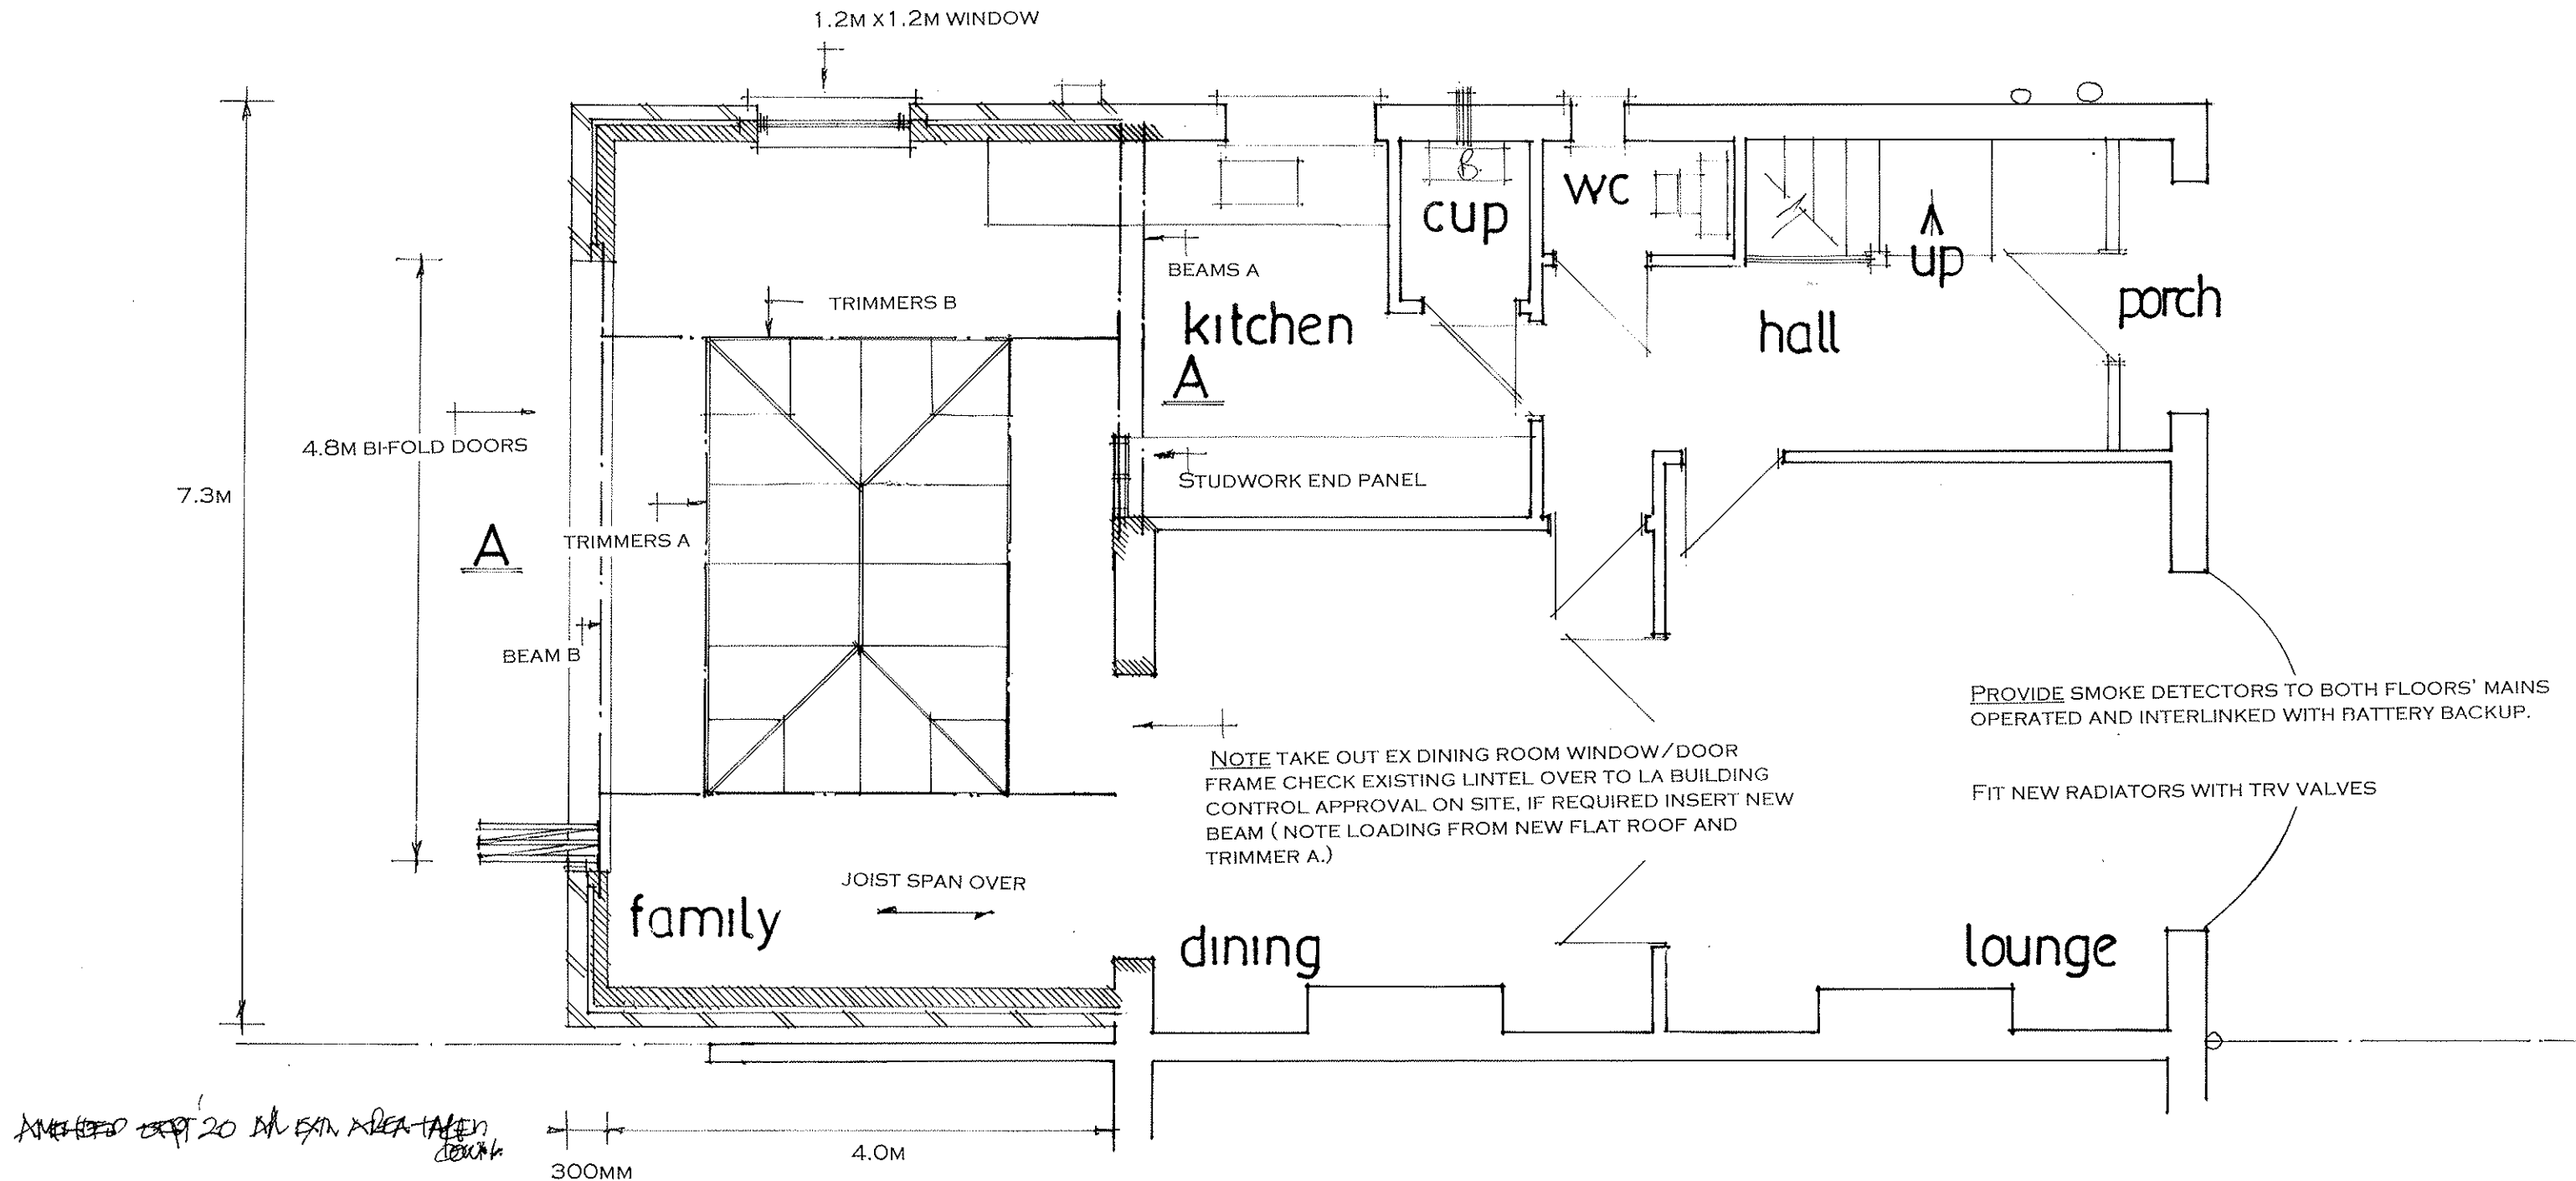

PROPOSED GROUND FLOOR

PETER J WALKER
ISLAND DESIGN
182, SEAFRONT, HAYLING ISLAND, HANTS.
PO11 9AN
TEL: 02392467571