


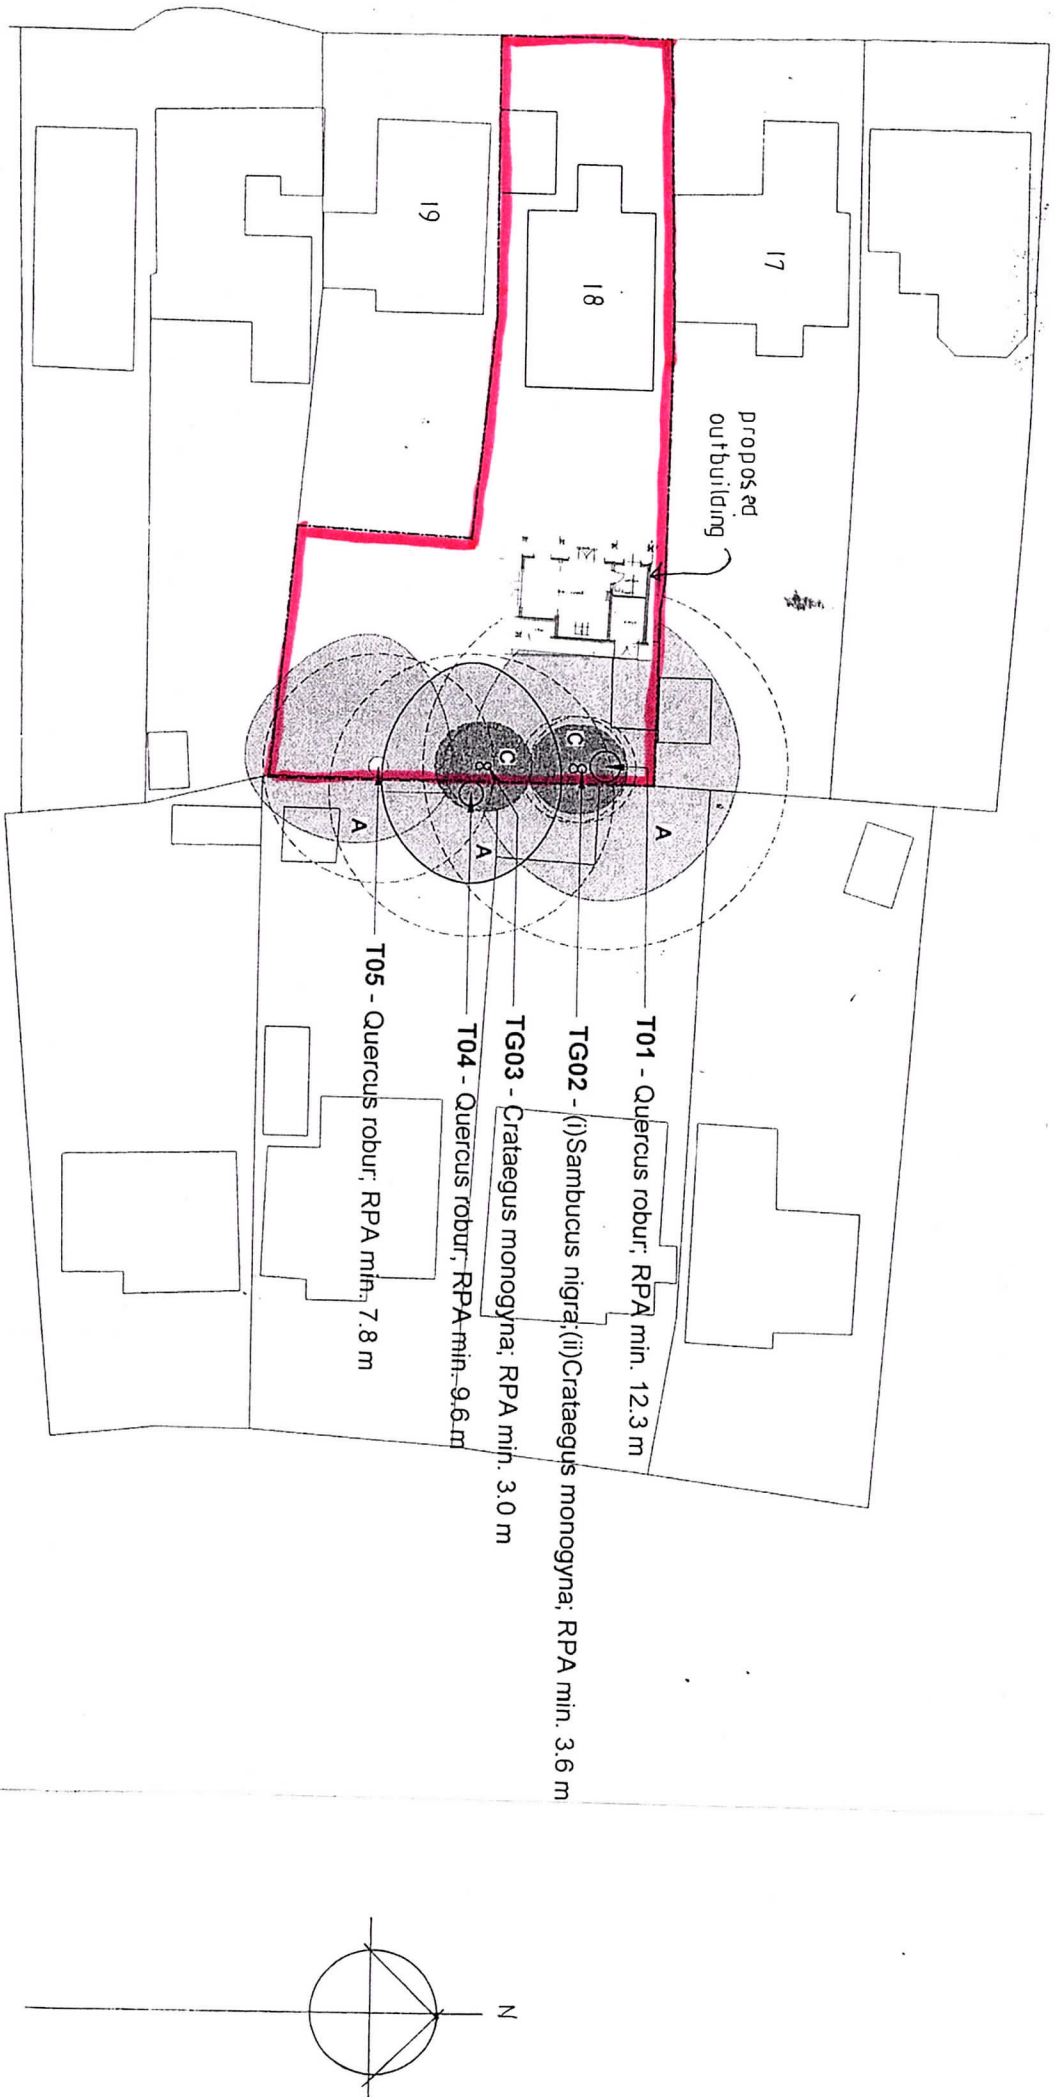

RJCA Chartered Architects

The White House, 2 Lavant Road
Chichester, West Sussex PO19 5RQ

Tel: 01243 779600

Mobile: 07973435493

Email: rjcatkinson@btinternet.com

Drawing: Block plan

Project Name: Langoustine Cottage, Emsworth

Drawing Number:

2020/04/02

Rev.