




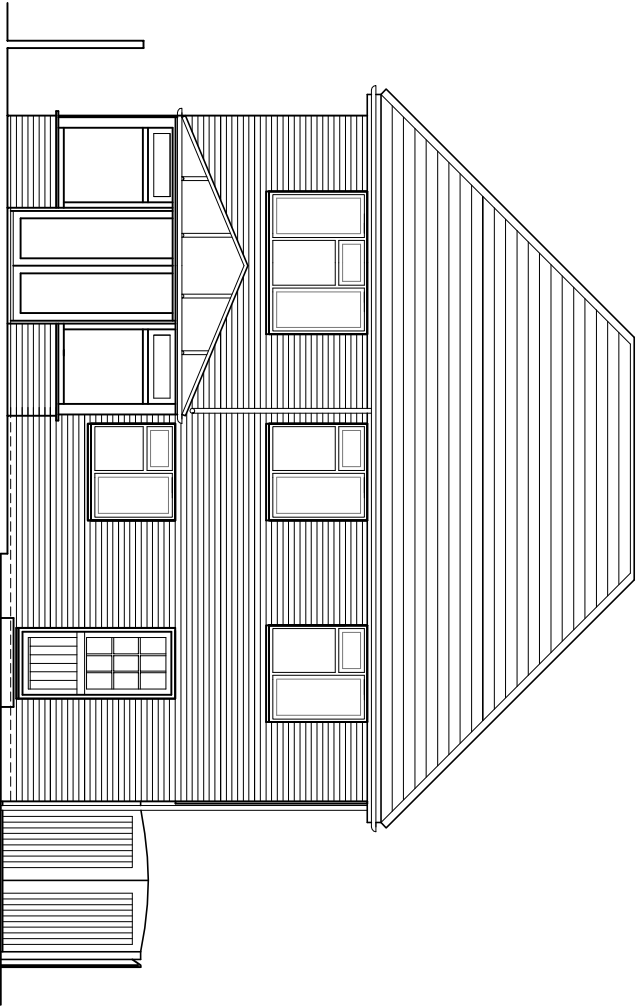


North (rear) elevation

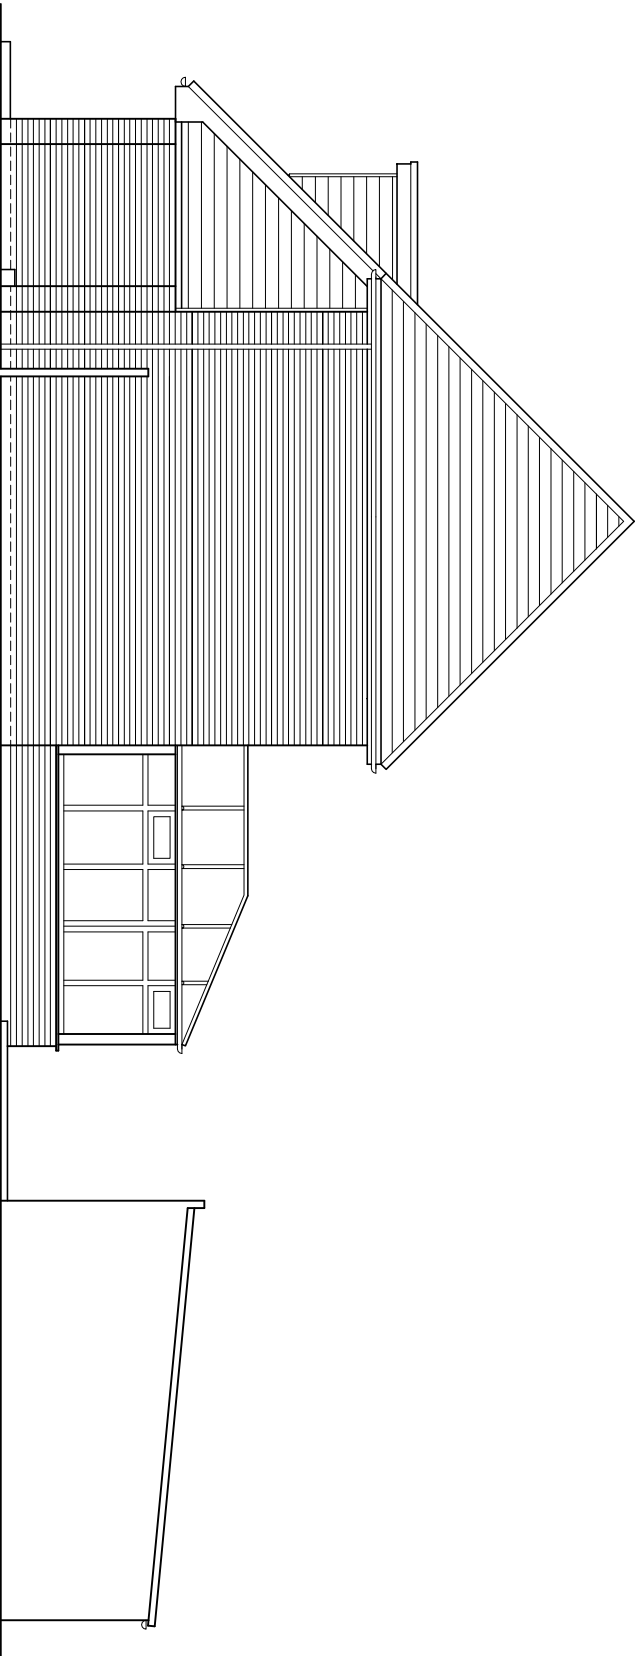

East (side) elevation

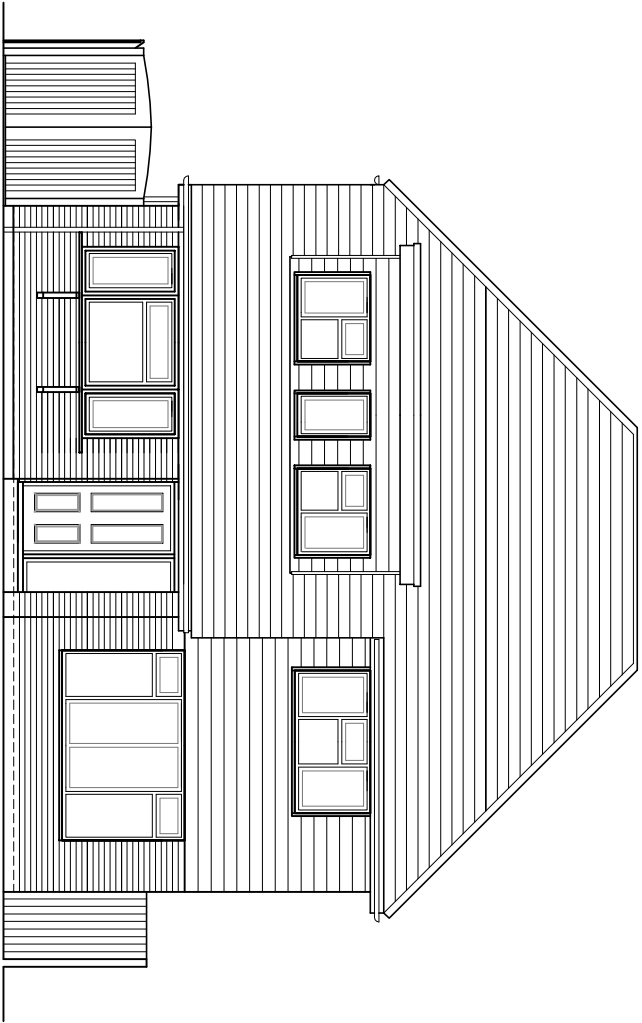

South (front) elevation (unchanged in new proposal)

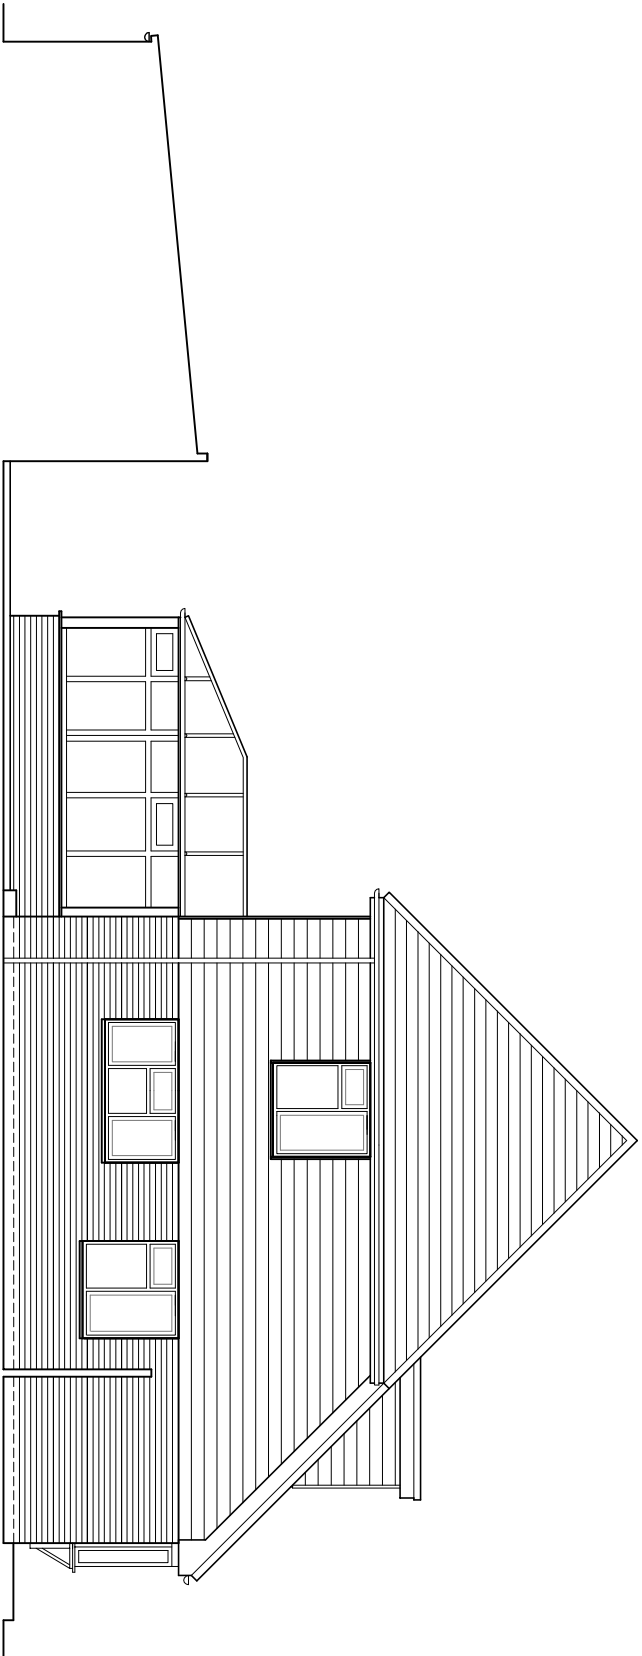

West (side) elevation

Existing elevations scale 1:100



For MR & MRS PASCOE		Title EXISTING ELEVATIONS		Office Tel: 01243 933732	
Project PROPOSED TWO STOREY REAR EXTENSION AT 10 WICOR WAY, EMSWORTH, PO10 7RE		Date JUNE 2020	Drawn JB	Scale 1:100 @ A3	Checked -
		Job Number PL201/20	Drawing Number -02		Revision
		Email: admin@jb-architecturedesign.com			
		Web: www.jb-architecturedesign.com			

