
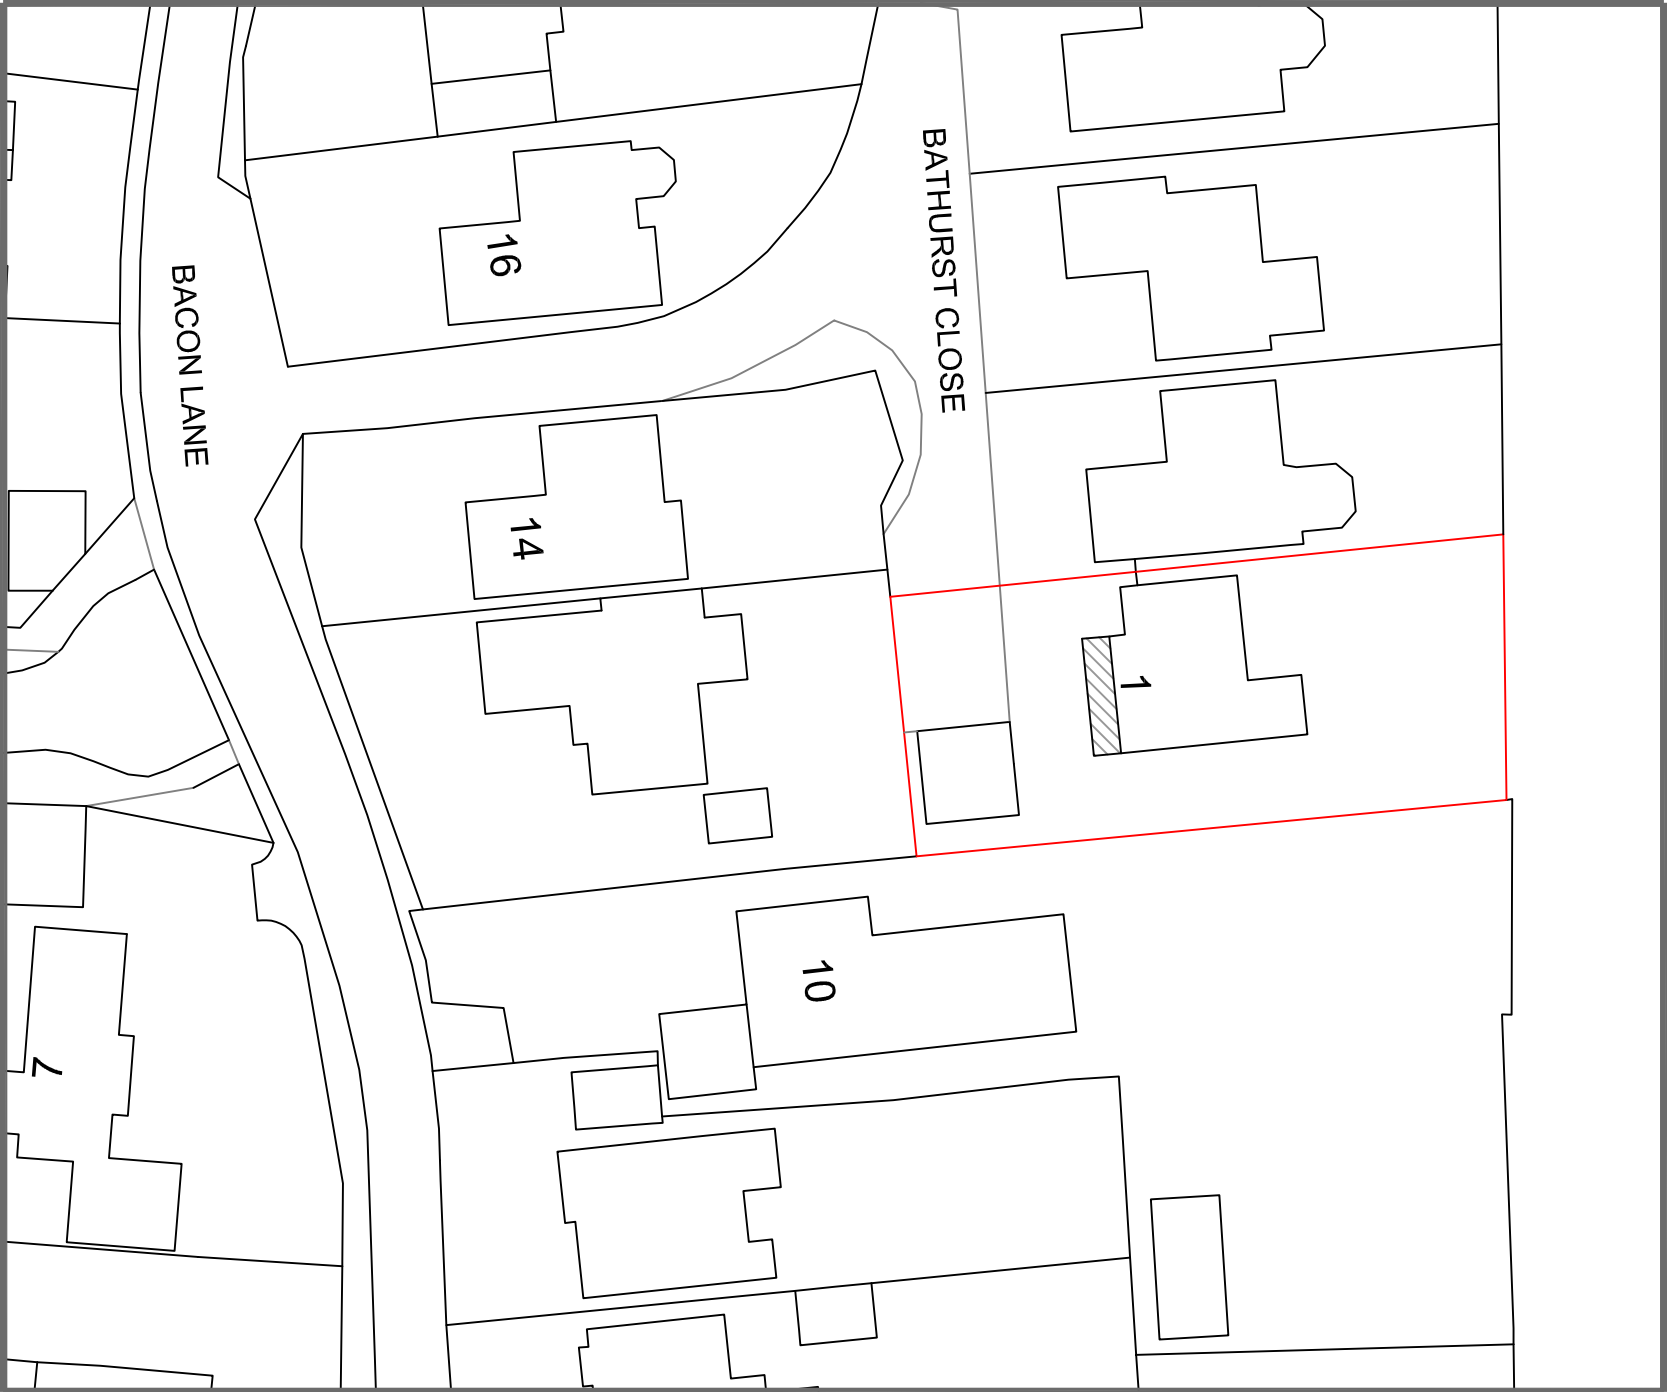


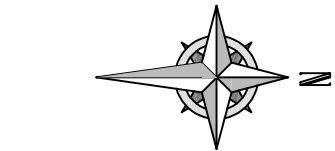

Y our Home Plans Ltd Chichester Enterprise Centre, Terminus Road, Chichester, PO19 8XT Tel: 01243 908064 june@yourhomeplans.co.uk		1 BATHURST CLOSE HAYLING ISLAND HAMPSHIRE PO11 0UA	
Block Plan		Drawing No:	
Project Number: 1BAT-20		01	
Date: 2nd September 2020			
Drawn By: Your Home Plans Ltd			
Checked By: JEG		Scale: 1:500 A3	