
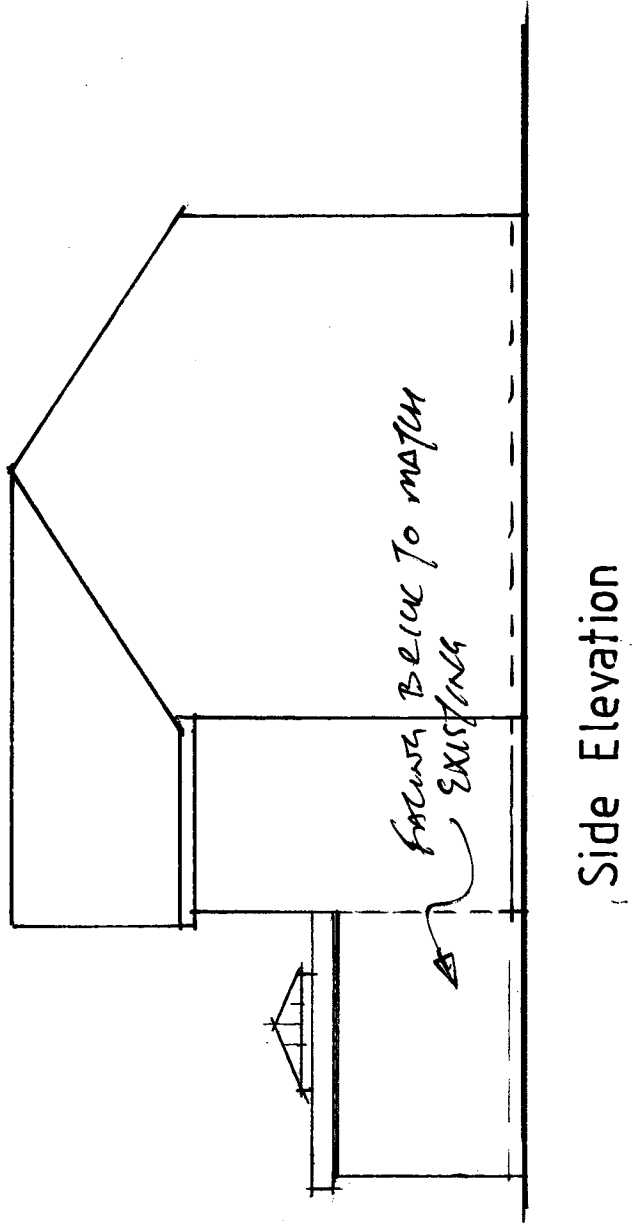


PROPOSED

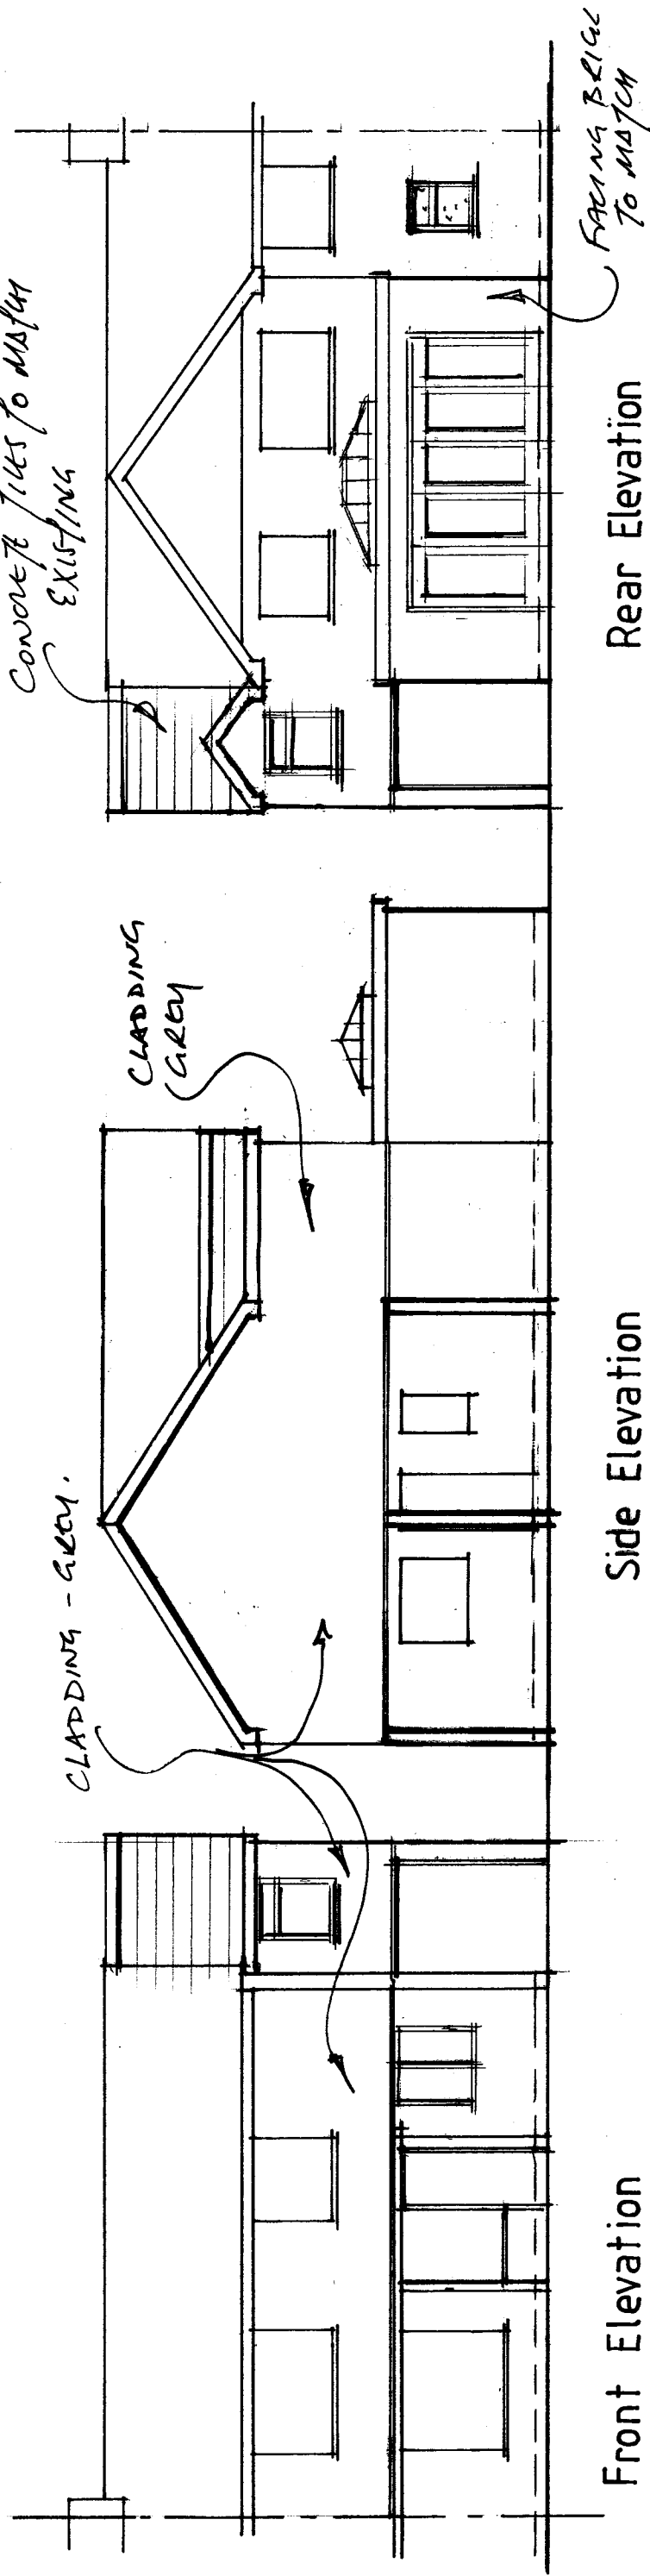

0 500 1000 2000 3000 4000 5000
SCALE 1:100

82 Cunningham Road
Waterloooville

SCALE 1:100

AUGUST 2020

A. W. JONES ARCHITECTS