


Neighbouring Property 22

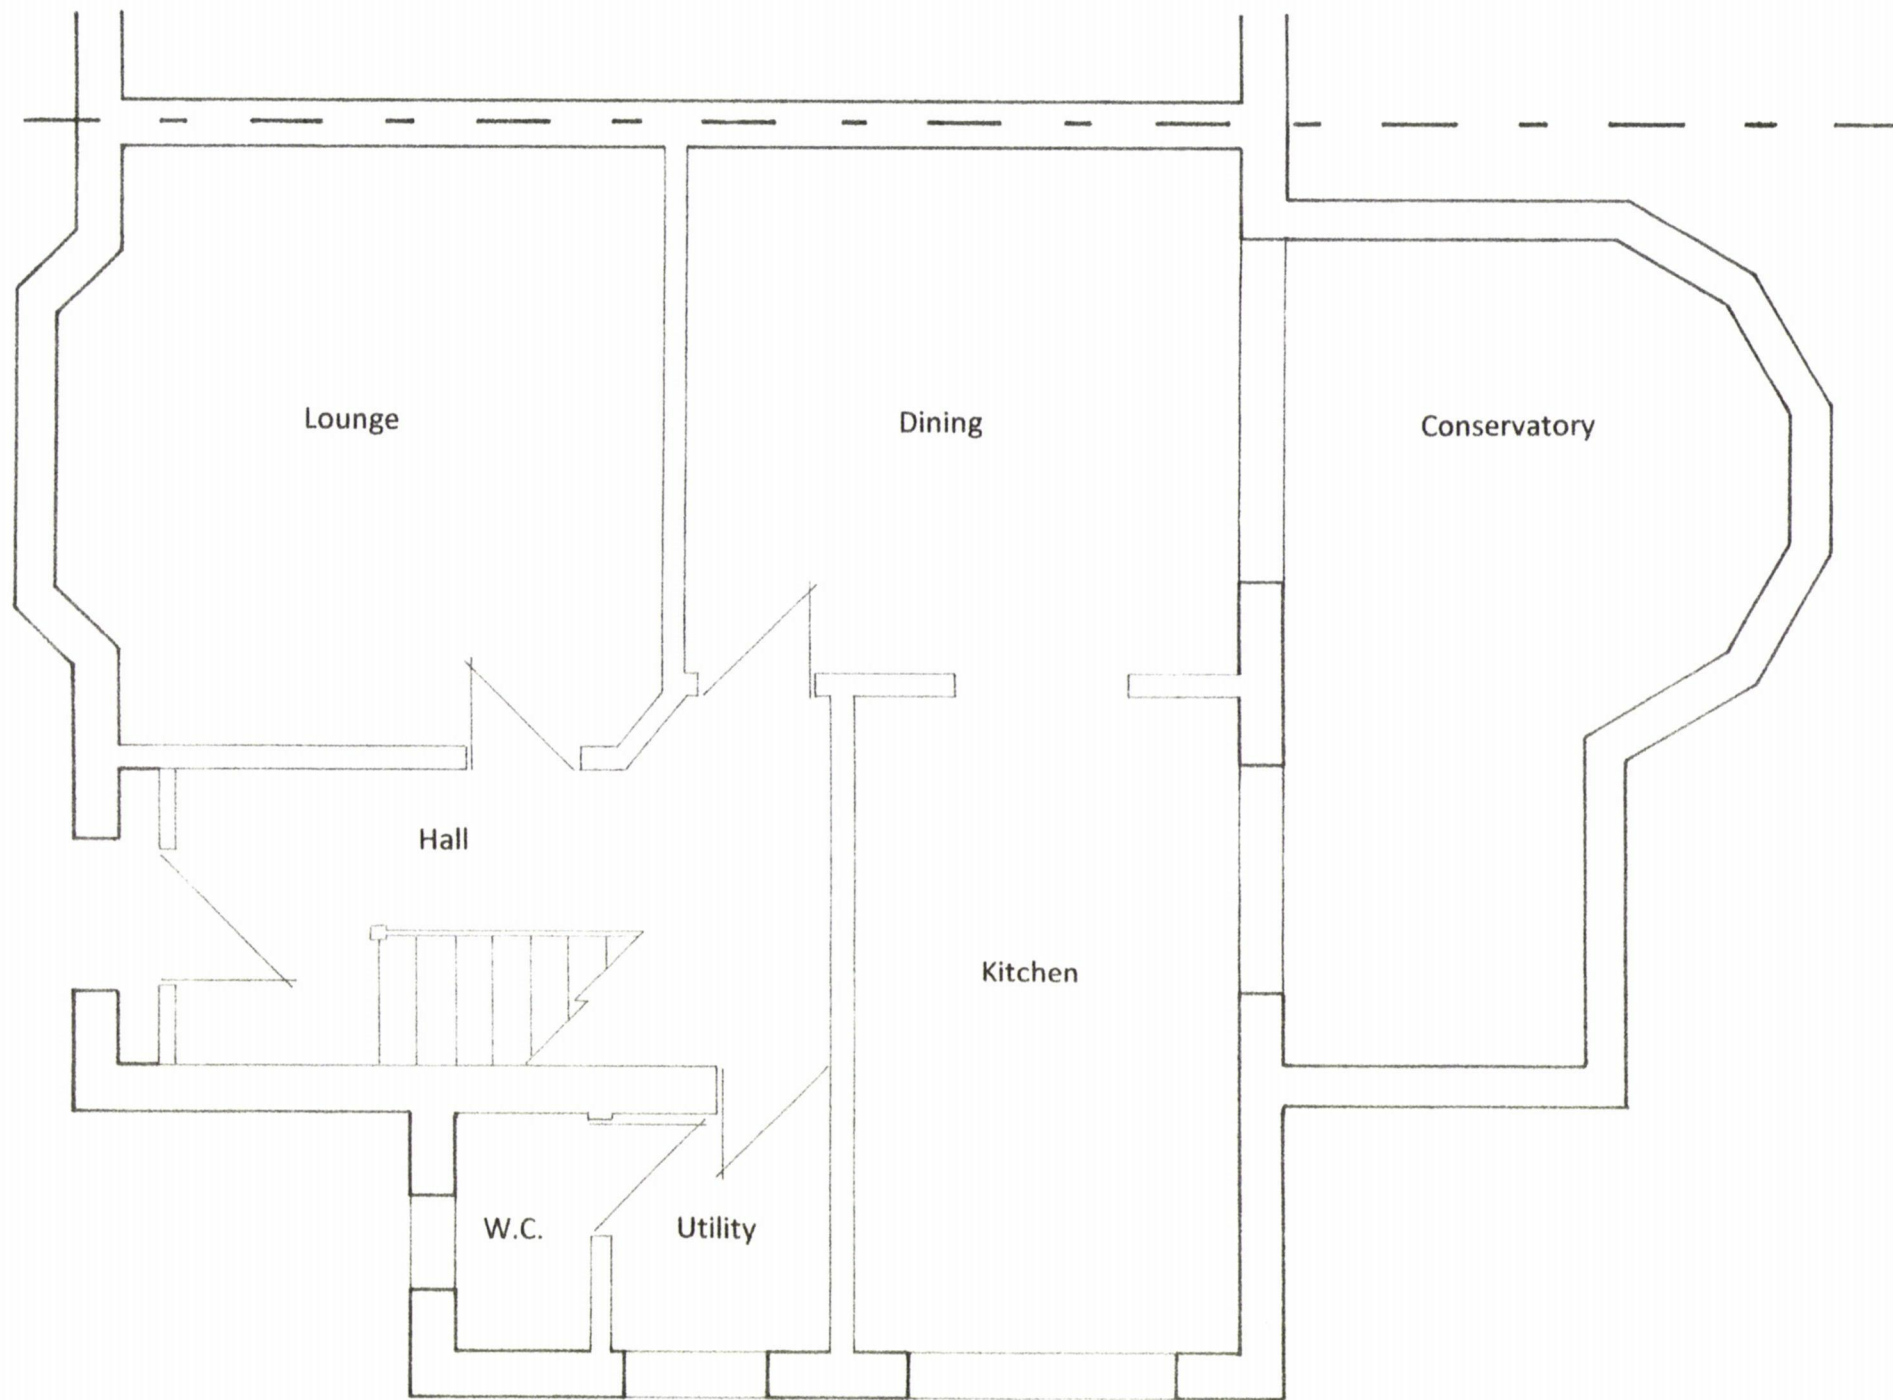

Existing Ground Floor Plan

C.H. PLANNING & SALES.
112 STUBBINGTON LANE,
FAREHAM, HAMPSHIRE,
PO14 2PE
☎ 01329-661877

0 .5 1 1.5 2 2.5
SCALE IN METRES

10/4/20.

Proposed Rear Extension
20 New Lane
Havant
PO9 2JL
For Mr & Mrs Tunnicliffe
Scale – 1:50 at Page Size A3
Date – March 2020