



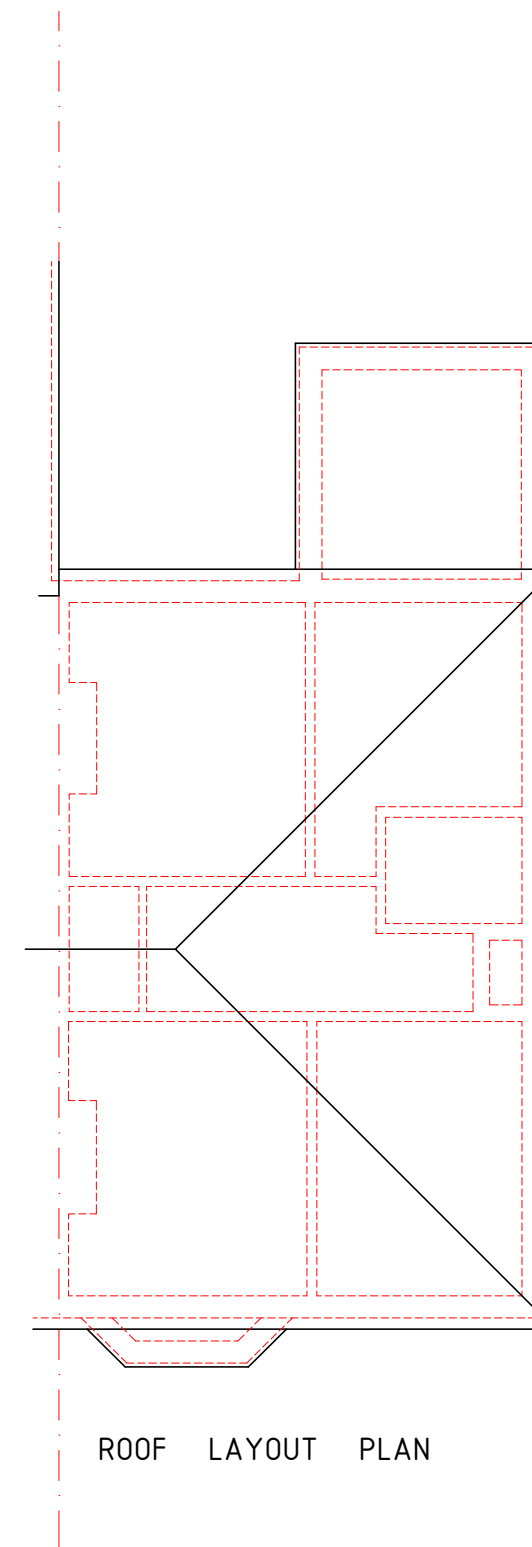

EXISTING

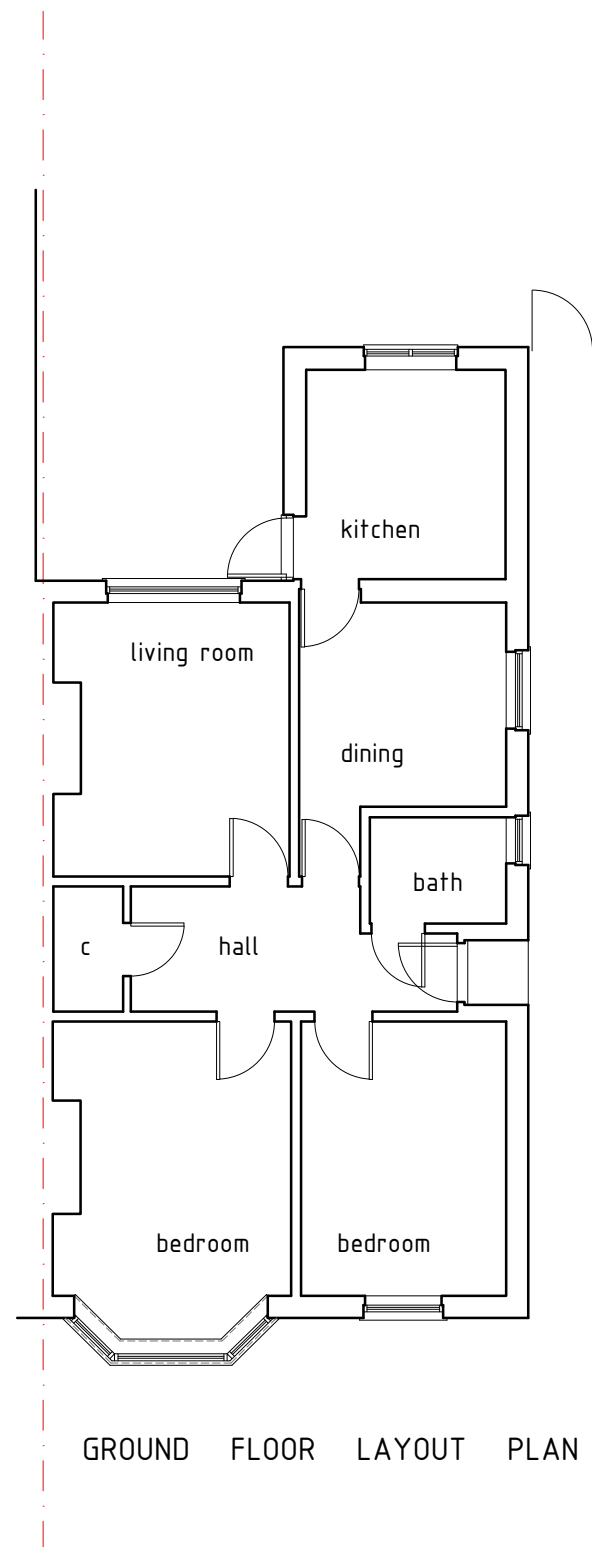

PROPOSED LOFT CONVERSION WITH HIP ROOF EXTENDED TO GABLE END
AND ALTERATIONS TO:
6 WINSCOMBE AVENUE, WATERLOOVILLE, HAMPSHIRE P08 8DX

Project no: 200801
Date: 01/09/2020

Drawing no: 02
Scale: 1/100

GORDON@GDBTECHNICALARCHITECTURE.CO.UK
07875 108380

**GDB TECHNICAL
ARCHITECTURE**