




- KEY
- 01 - Brickwork
 - 02 - PPC aluminium fascia
 - 03 - PPC aluminium doors
 - 04 - PPC aluminium window

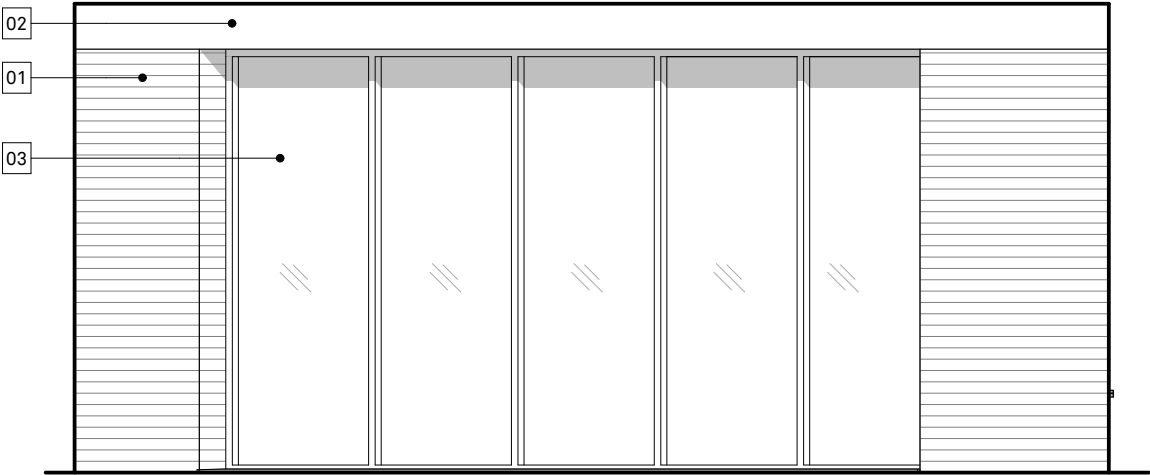


ELEVATION 01
UNIT TYPE 1

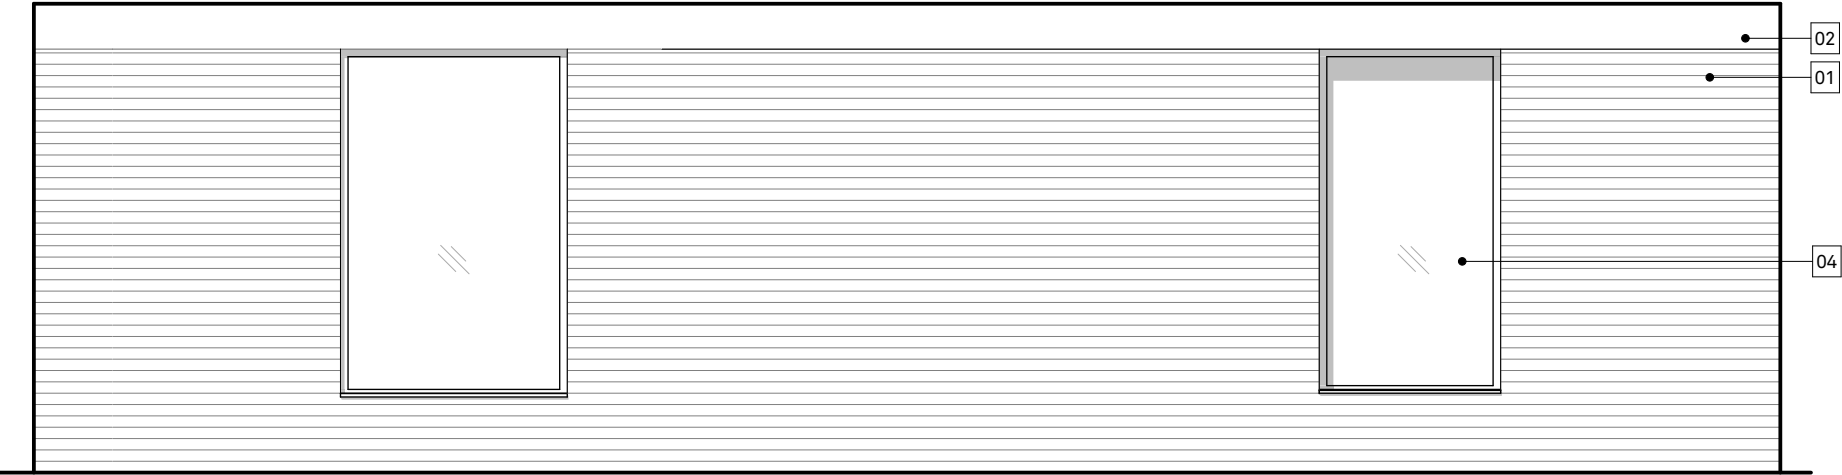

ELEVATION 01
UNIT TYPE 1

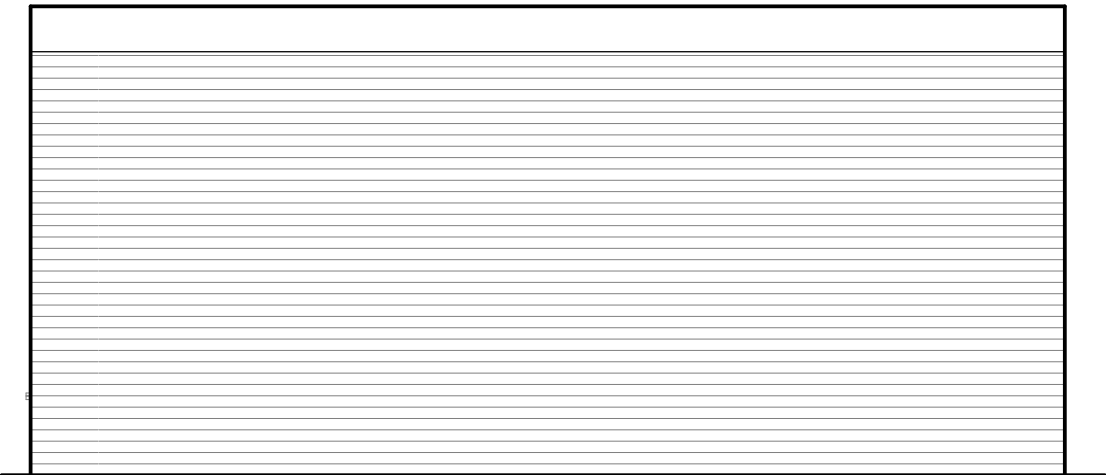

ELEVATION 03
UNIT TYPE 1

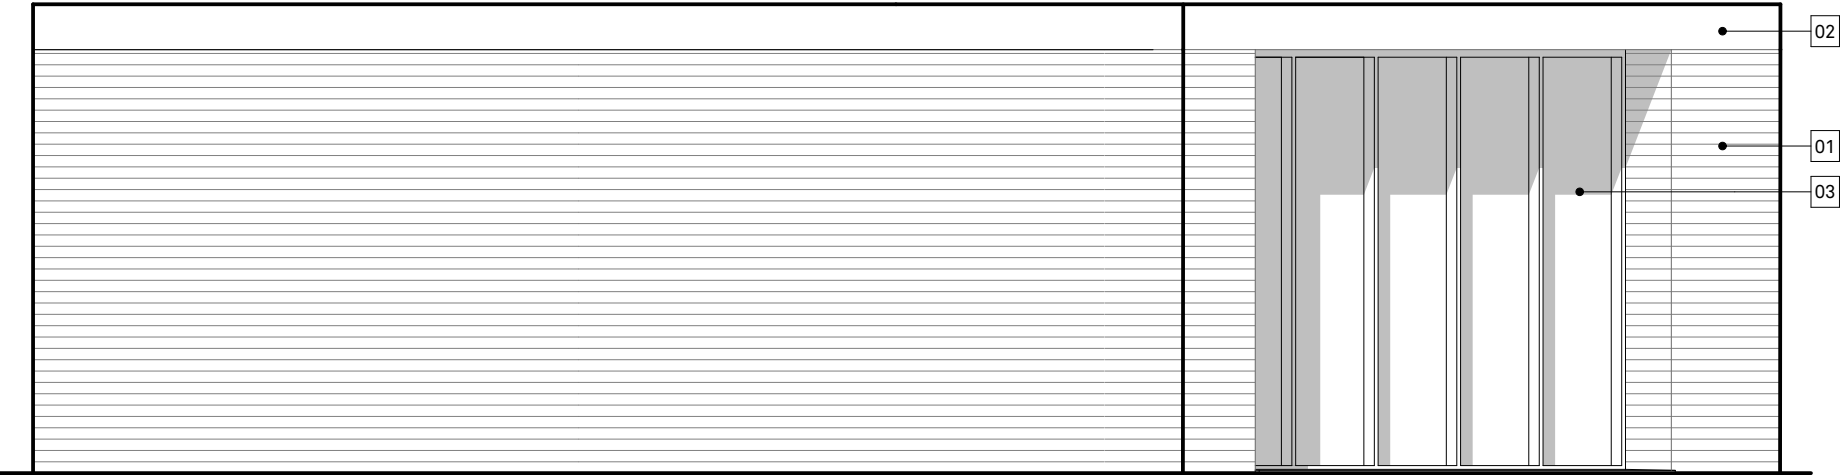

revisions		
P01	6/6/2019	General Issue

this drawing is the copyright of
Re-Format LLP and may not be copied,
altered or reproduced in any way or
passed to a third party without written
authority. All dimensions subject to site
survey and site verification. Do not
scale for construction ©

www.re-format.co.uk
mail@re-format.co.uk
+44 (0)1420 82131

drawn by
RP

checked by
MS

date
Nov 2018

scale at A3
1:50

project title
46 Warblington Road

document title
Garden Studio - Proposed Elevations

status
S0

drawing number
15048-RFT-07-ZZ-DR-A-0300-S1

drawing status
S1

revision
P01

