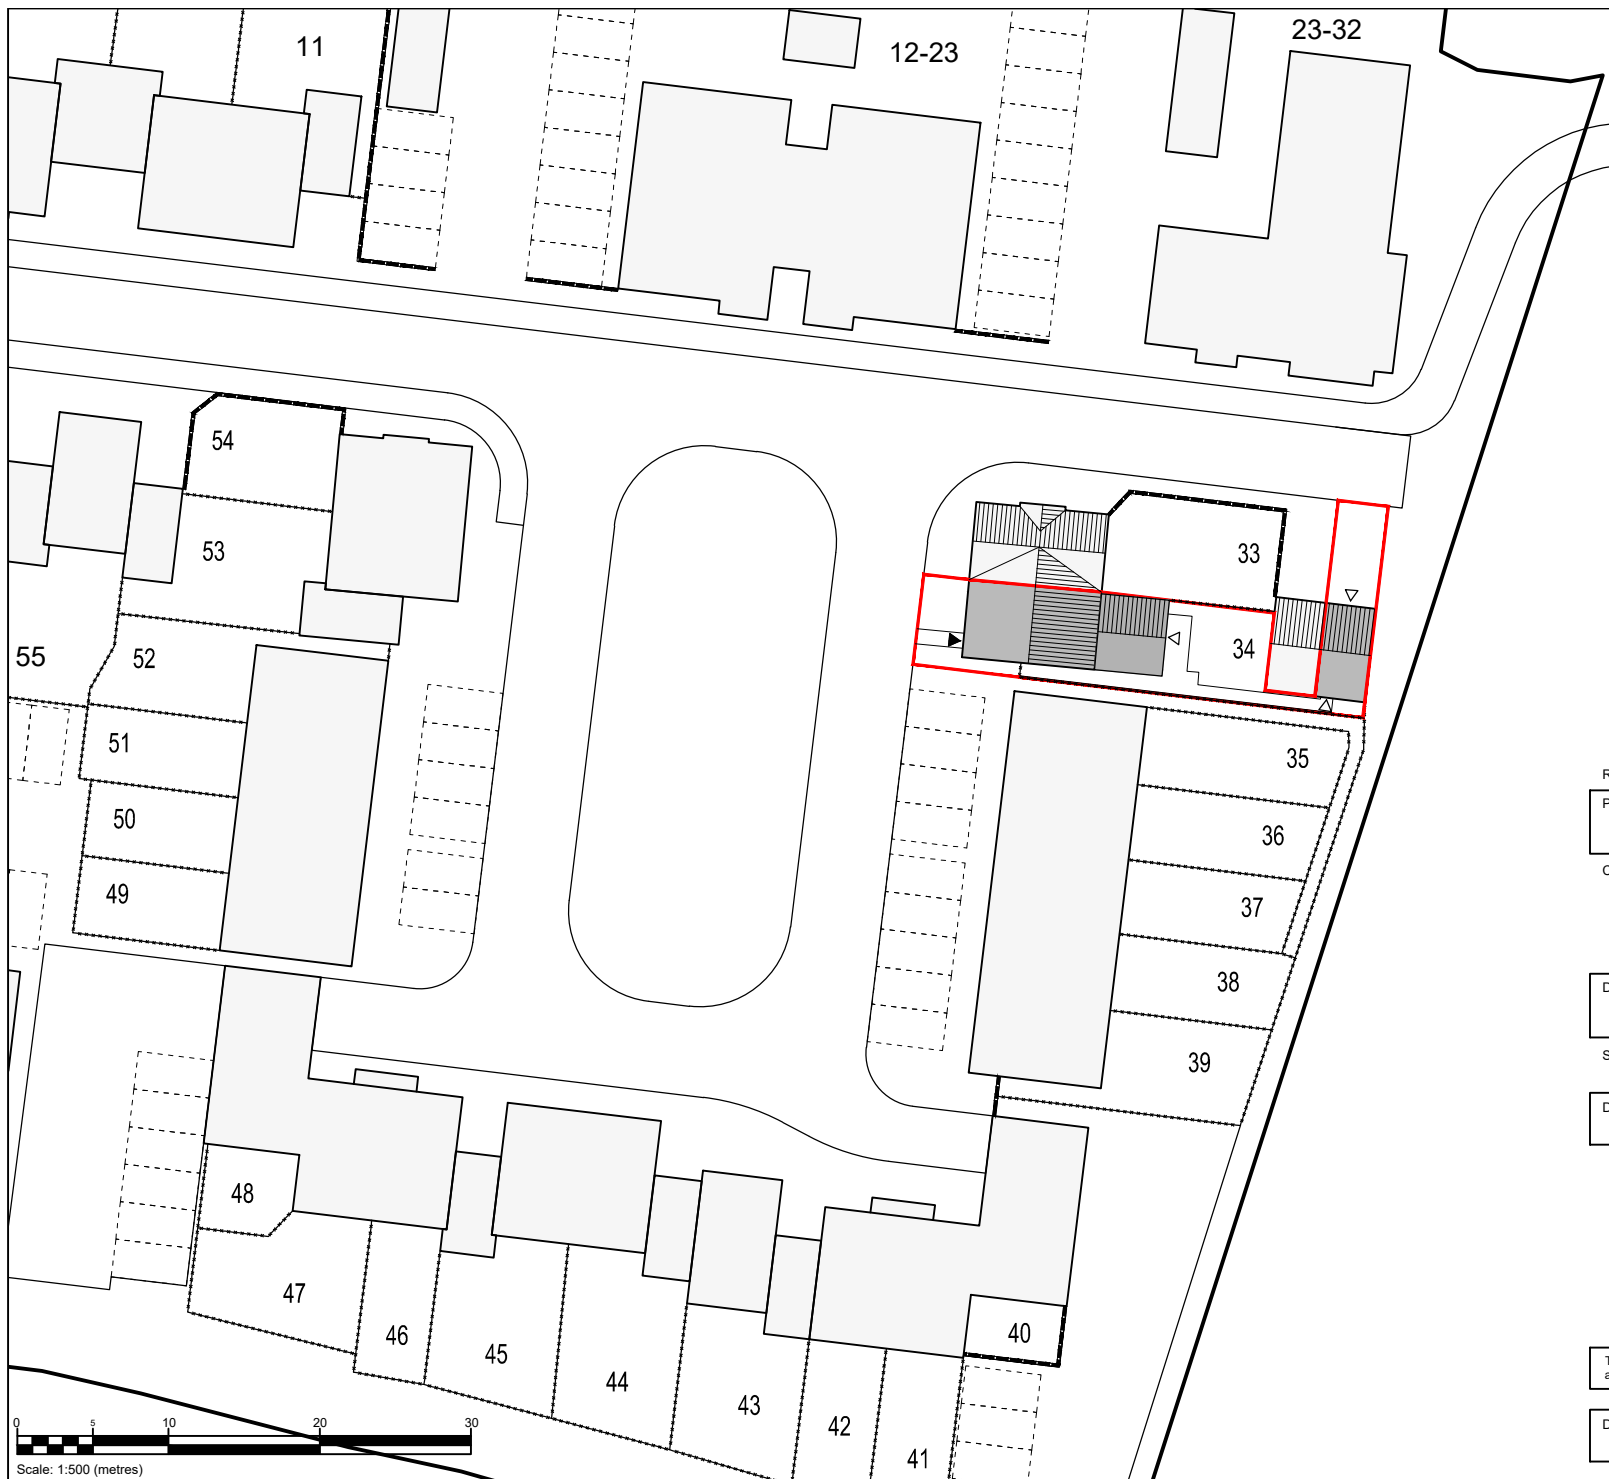


Revisions

Project: 1 FIELD PLACE
HAVANT

Client:
Mr. & Mrs DONHOU

Drawing:
PROPOSED SITE LAYOU

Scale: 1:500@A4 Date: 28.01.2020 Drawn by: KSL

Drawing No: CJ22.003 Rev: /



This drawing is the copyright of Clancy Design Services Ltd. No liability will be accepted for amendments by others to either the printed or digital format.

Drg. Status: PLANNING