
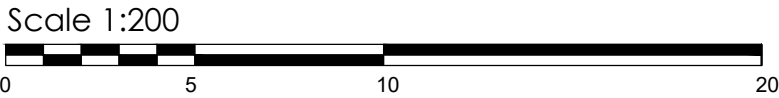
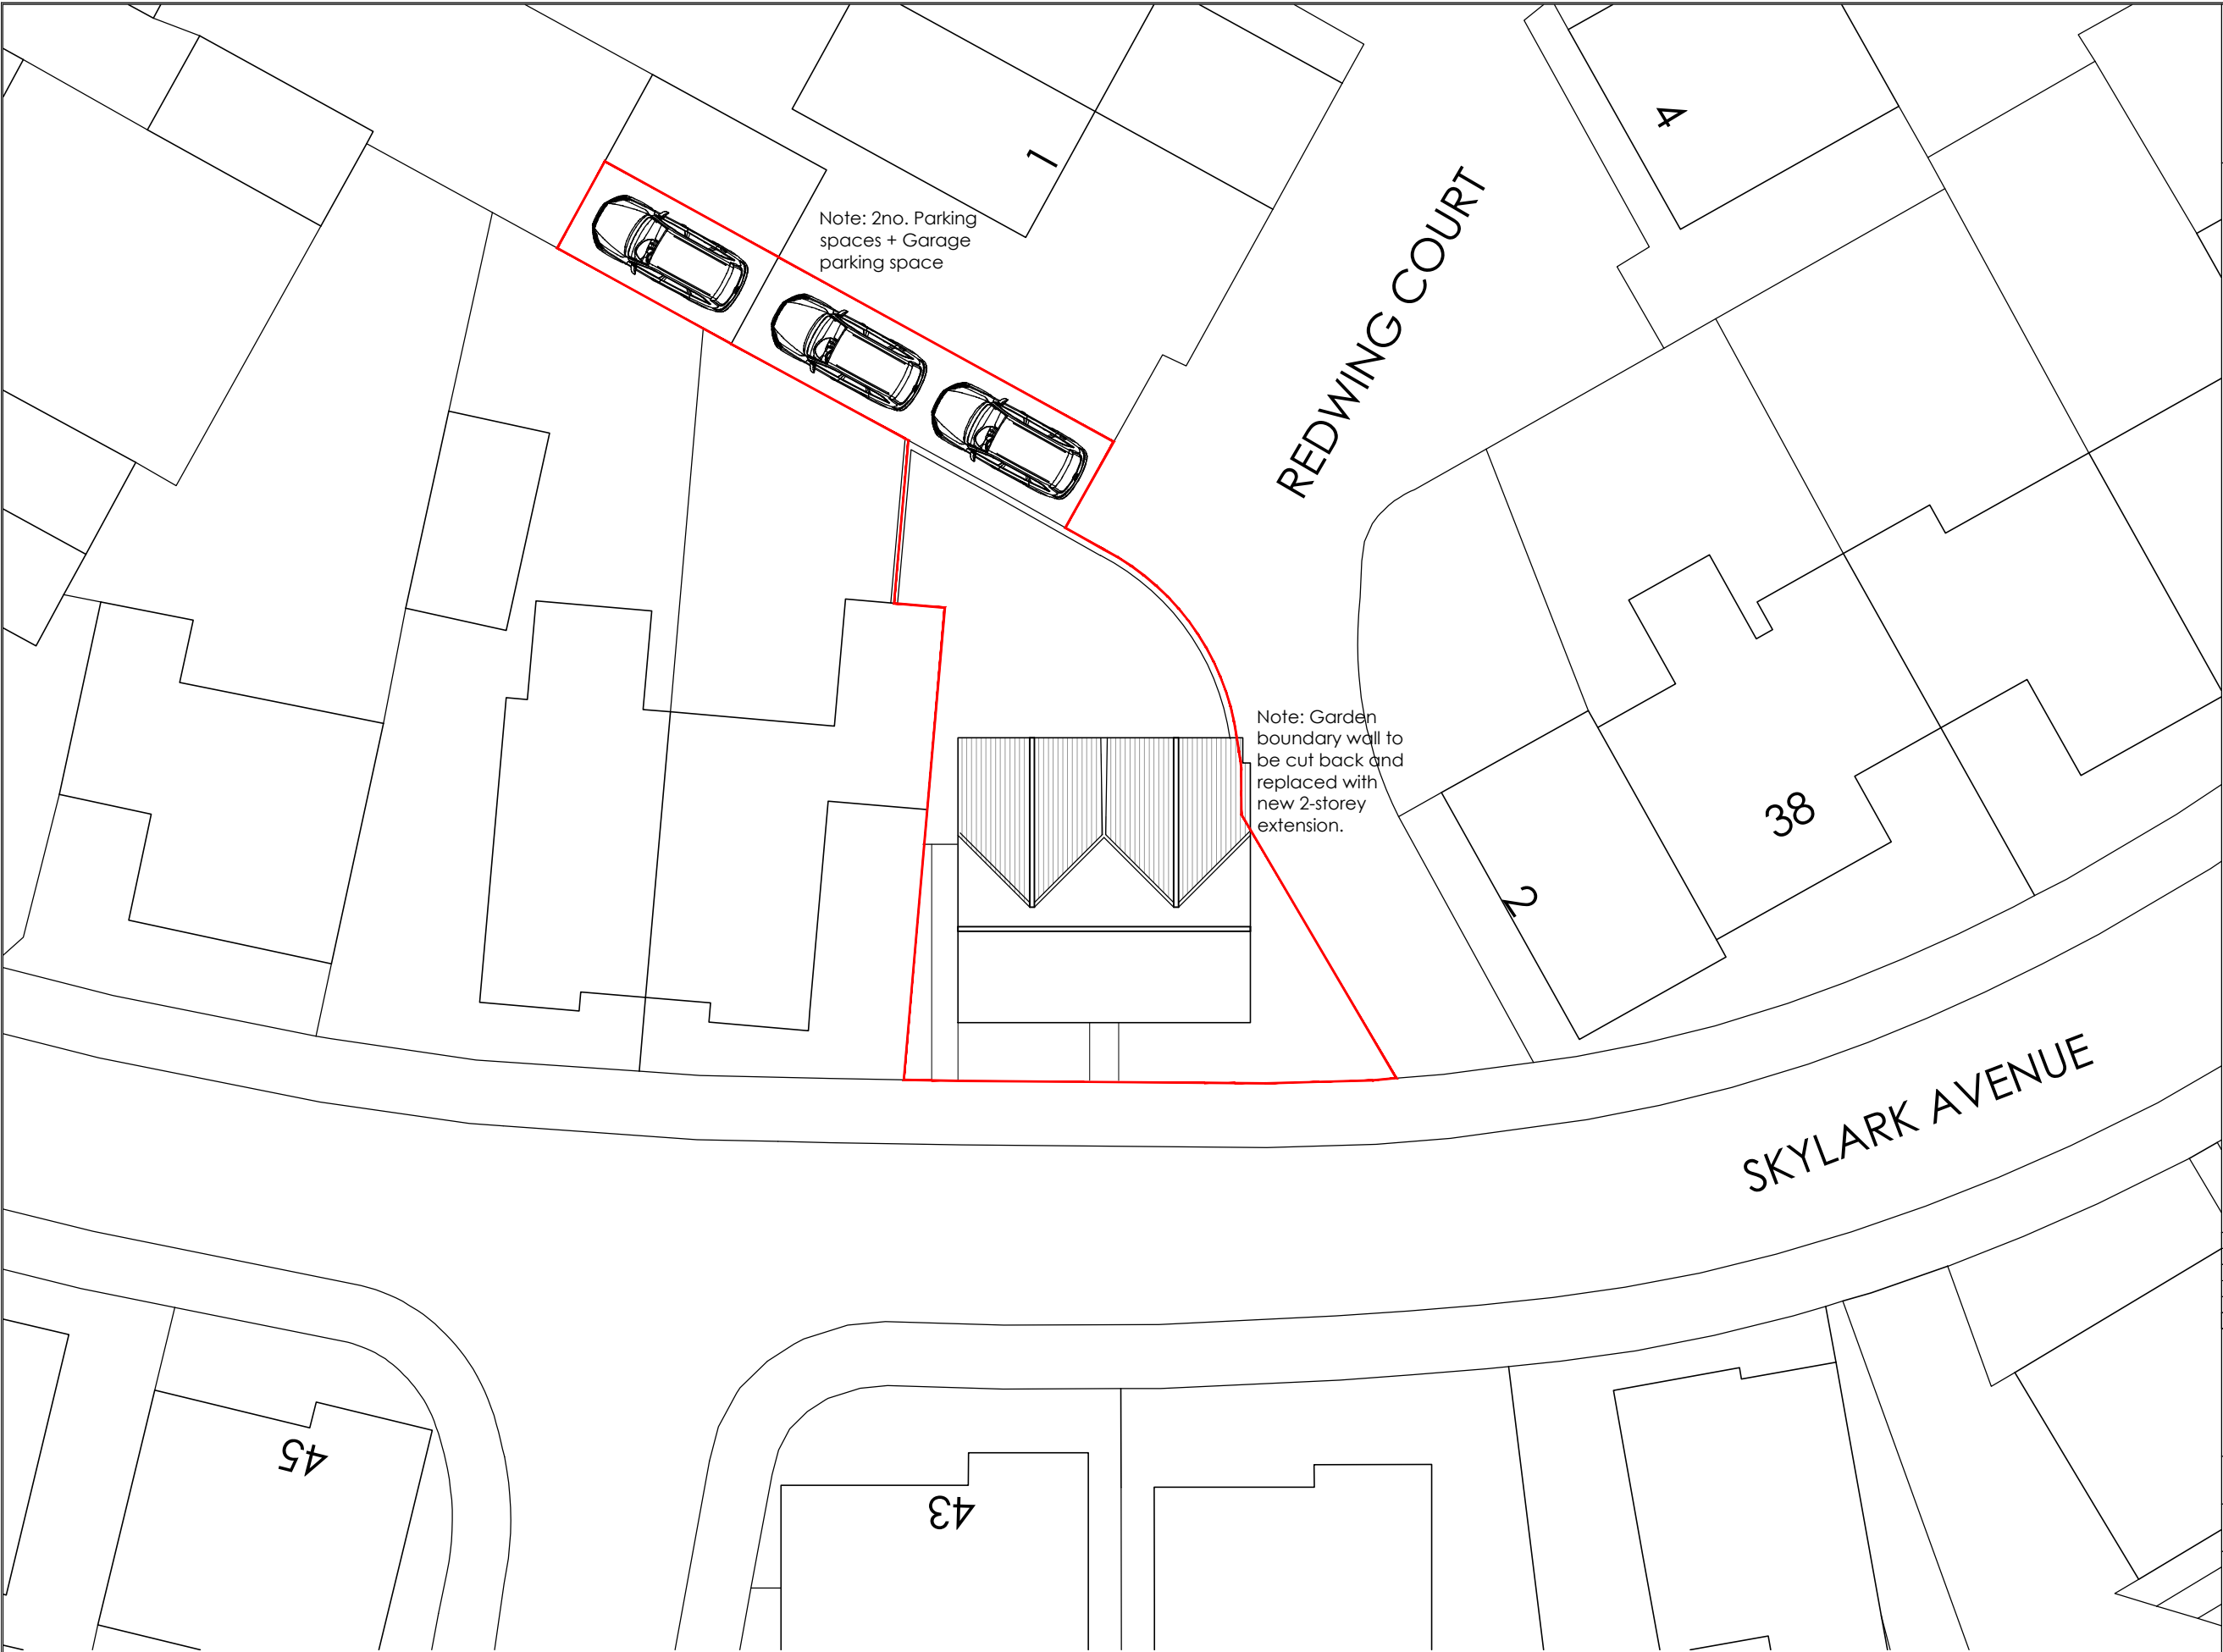


DISCLAIMER: This drawing is copyright and the property of Trinity Rose Architecture Ltd and information is not to be disclosed or reproduced. All dimensions are millimetres, you should not scale from the drawing unless for planning purposes and use figured dimensions where shown. If you are in doubt or the contents of the drawing are not suitable please ask. Please use this drawing in conjunction with all consultants information and site specifications.

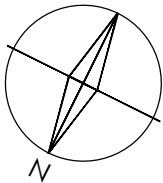

Rev	Date	Details	
 TRINITY ROSE ARCHITECTURE www.trinity-rose.co.uk architecture@trinity-rose.co.uk T: 01962 880426			
Issue			
Planning			
Client			
Mr & Mrs Meagher			
Project			
40 Skylark Avenue Emsworth PO10 7GB			
Drawing Title			
Proposed Plans, Elevations, Section and Notes			
Scale	Date	Drawing Ref.	Rev
1:200 @ A3	July 2020	A20-236-P-001	-