
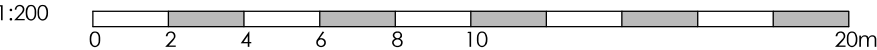
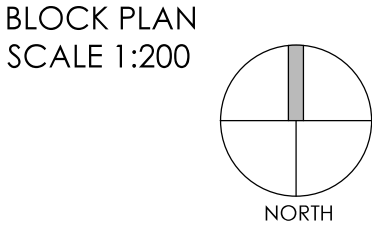
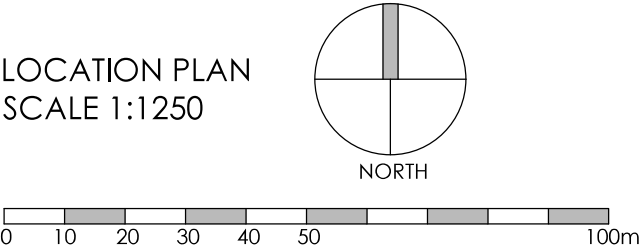
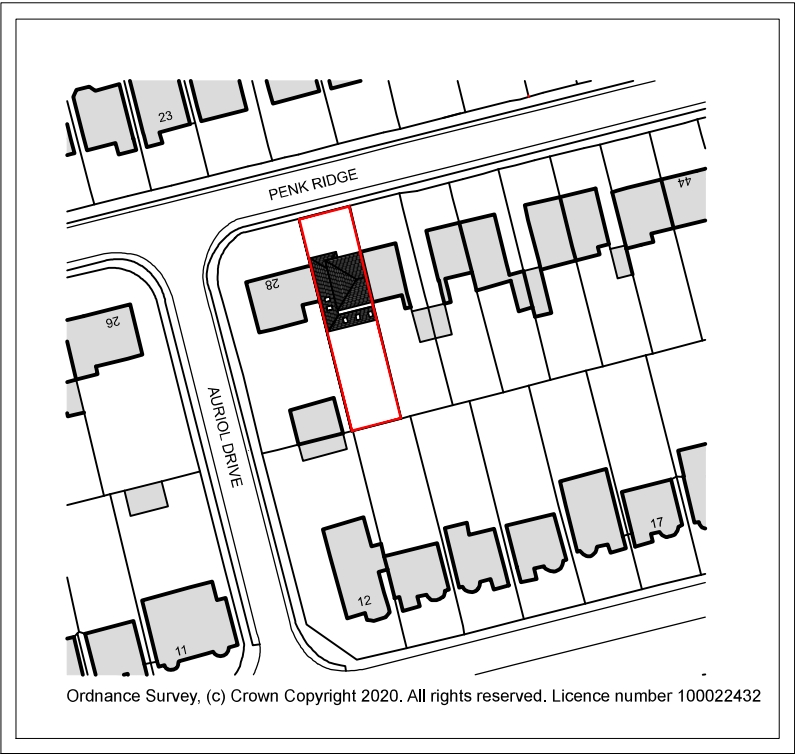


This drawing may be scaled with reference to the scale bar for planning application purposes only. Do not scale for any other purpose, use only annotated dimensions. All dimensions are to be checked by parties using the drawing, and any errors or omissions are to be reported to James Potter Associates Ltd.

Rev.	Date	Note	Author	Checked
-	dd/mm/yy	Note	XXX	XXX

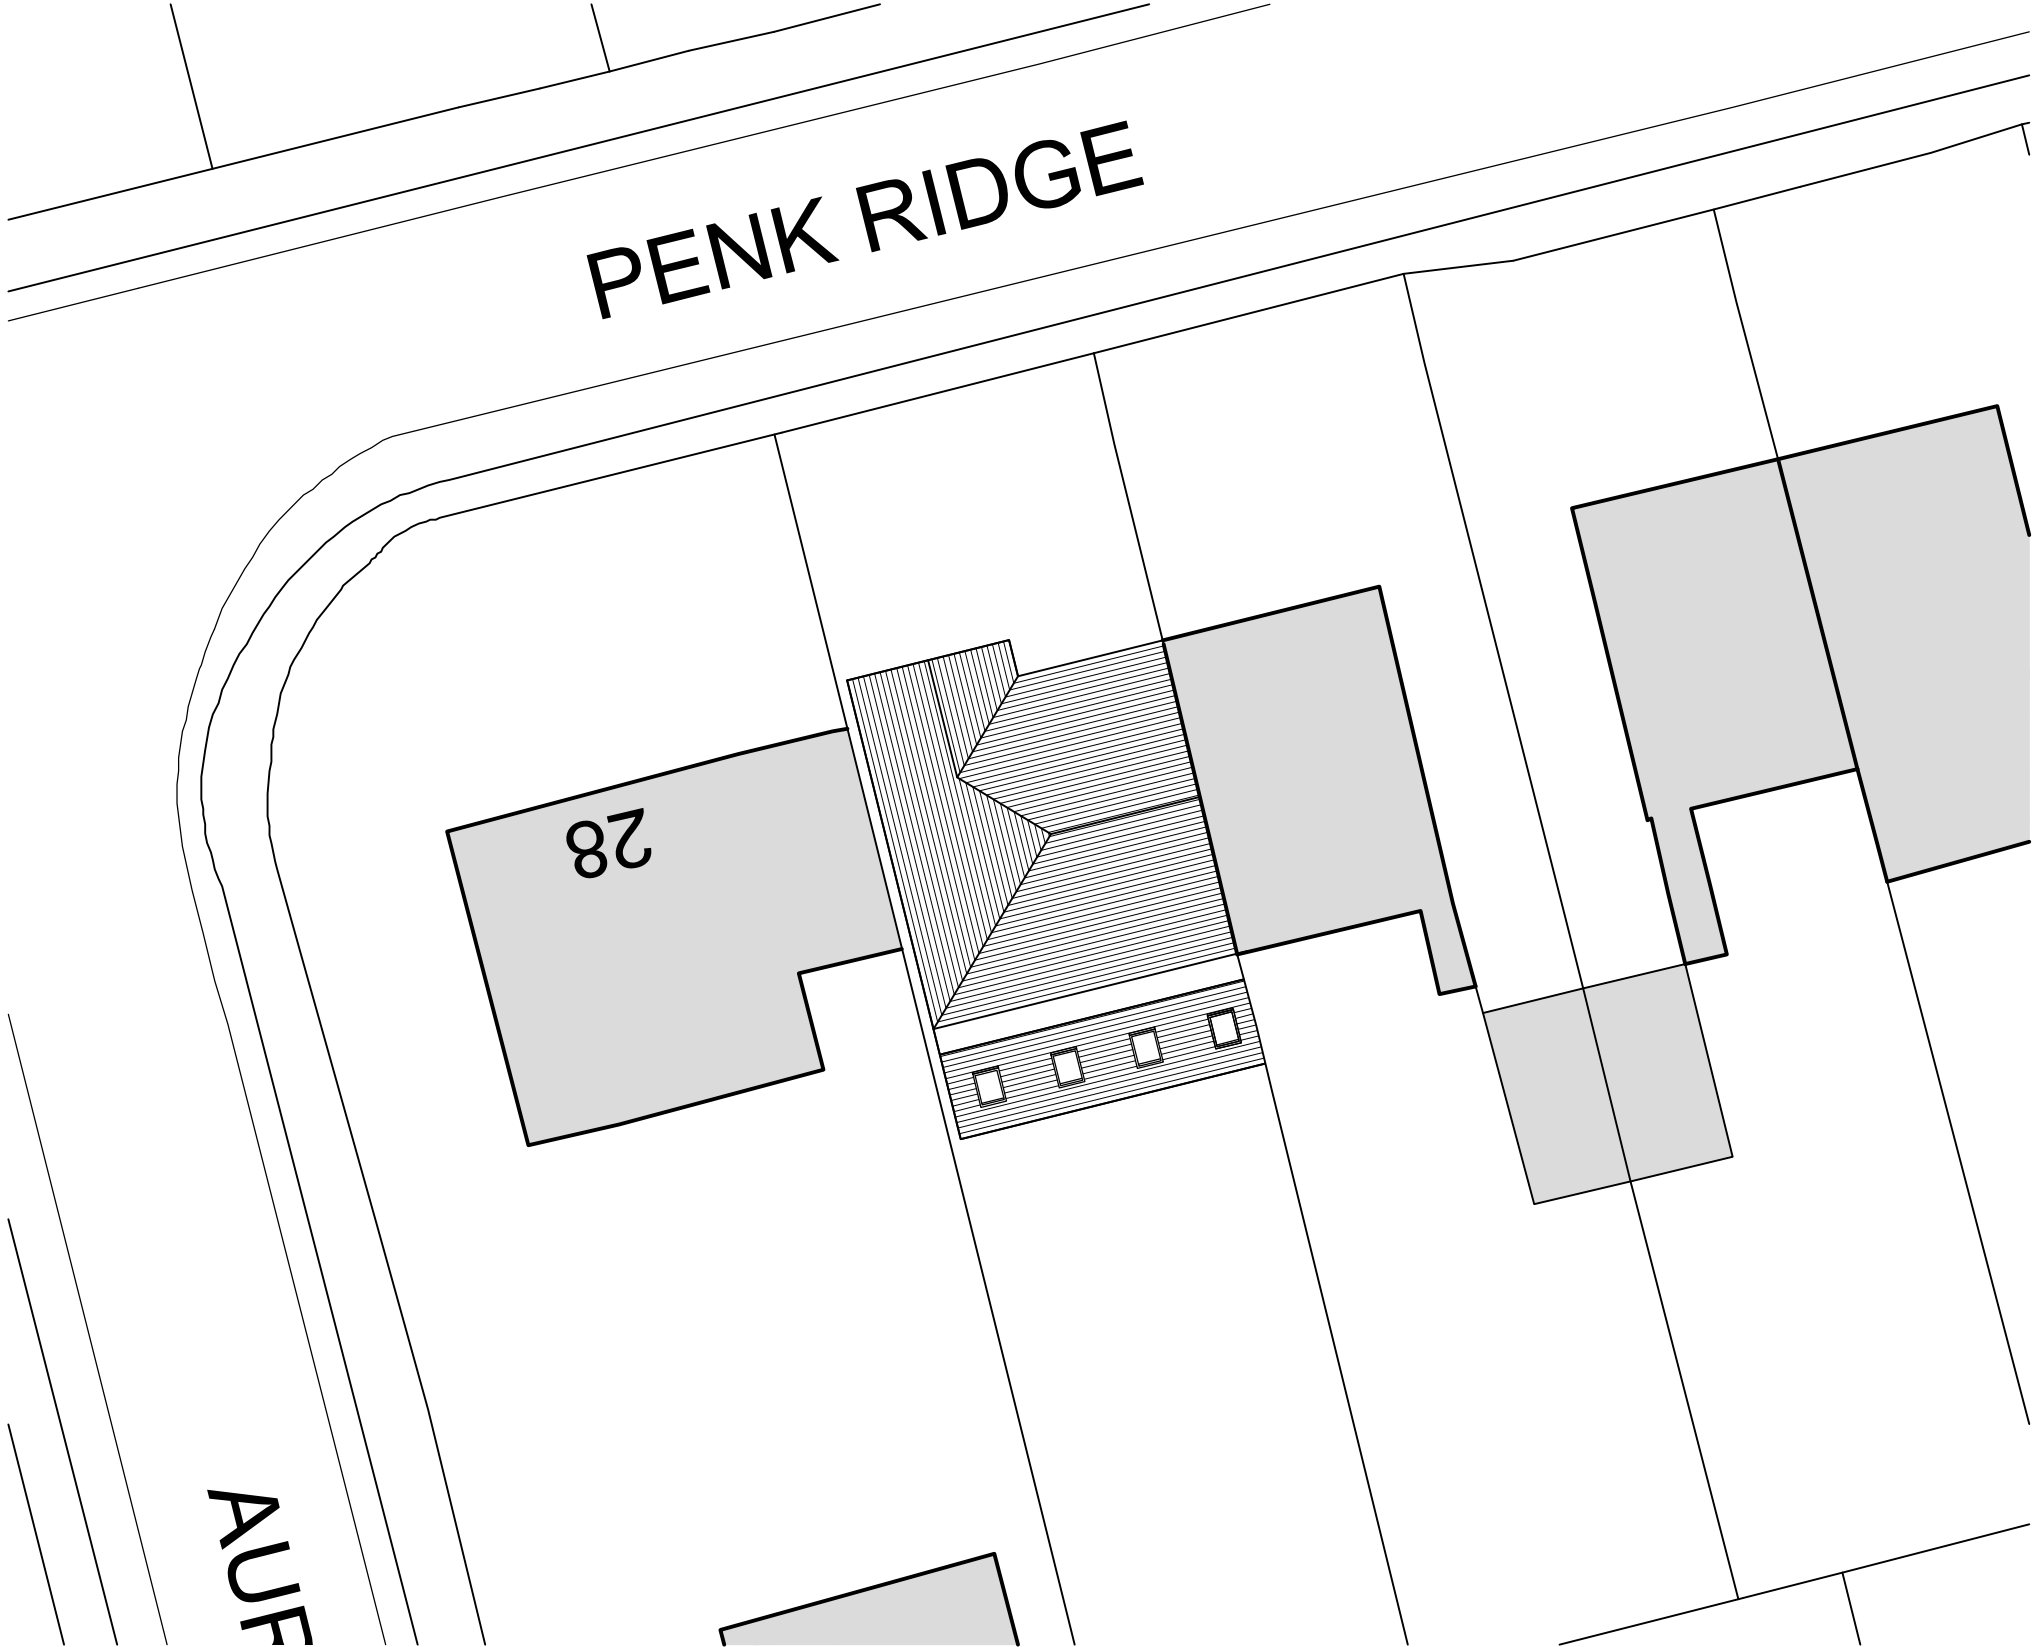

Project	SIDE & REAR EXTENSION & HOME ALTS. 30 PENK RIDGE HAVANT PO9 3LU					Drawing	BLOCK AND LOCATION PLAN						
						Job-Dwg Number	16055-PL-001		Rev.	-			
Client	MR MACKLEY					 JAMES POTTER ASSOCIATES www.jpa.design JPA - PORTSMOUTH 117 Highland Road, Southsea, Portsmouth, PO4 9DD t. +44(0)2394 002 897							
Status	PLANNING												
Scale	1:200/1:1250		Sheet Size								A3		
Author	RH	Checked	JP	Date	18/06/2020								