


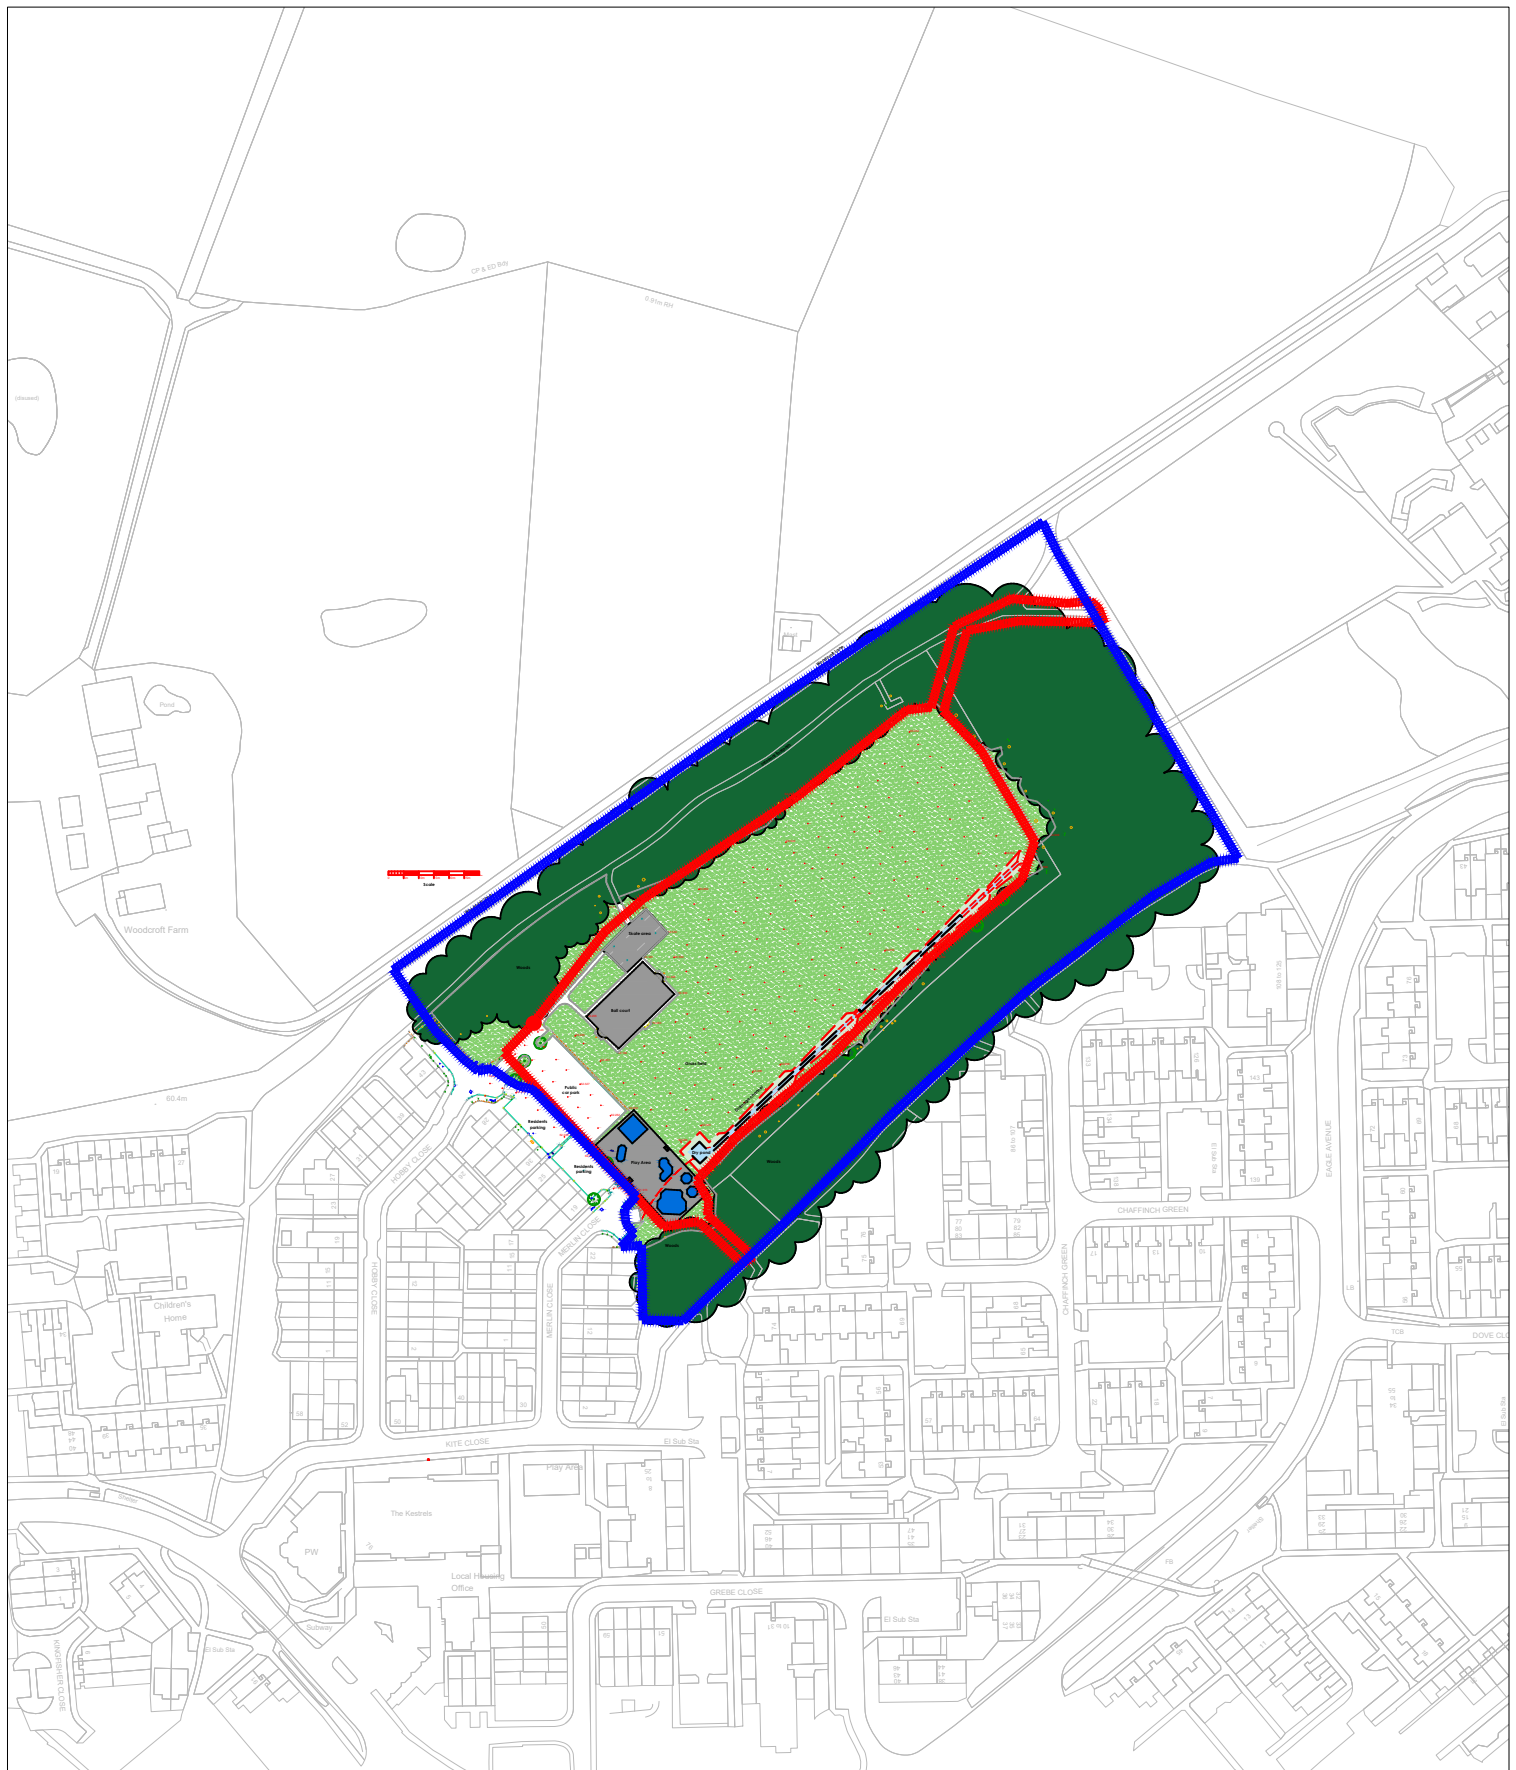

Rev	Revision Note	Date	Amended by	Approved by
A	Site ownership boundary included; works boundary amended	26-5-20		
NOTE: All dimensions to be checked on site prior to commencement of any work Notify C.A. of any discrepancies before ordering materials.				

Project HOBBY CLOSE FIELD WECOCK FARM		HOUSING, NEIGHBOURHOOD & BUILDING SERVICES JAMES HILL Director		
Drawing Title SITE LOCATION PLAN		DEPARTMENTAL SECTION: LANDSCAPE ARCHITECTS Tel No: 023 9283 4082 Design/Survey by VM Drawn by VM Checked by AE		
Date MARCH 2020 Scale 1:2500 @ A4		Drawing No 1650-LA-4000 A		
INFORMATION		SURVEY FEASIBILITY TENDER CONTRACT A.I.		