


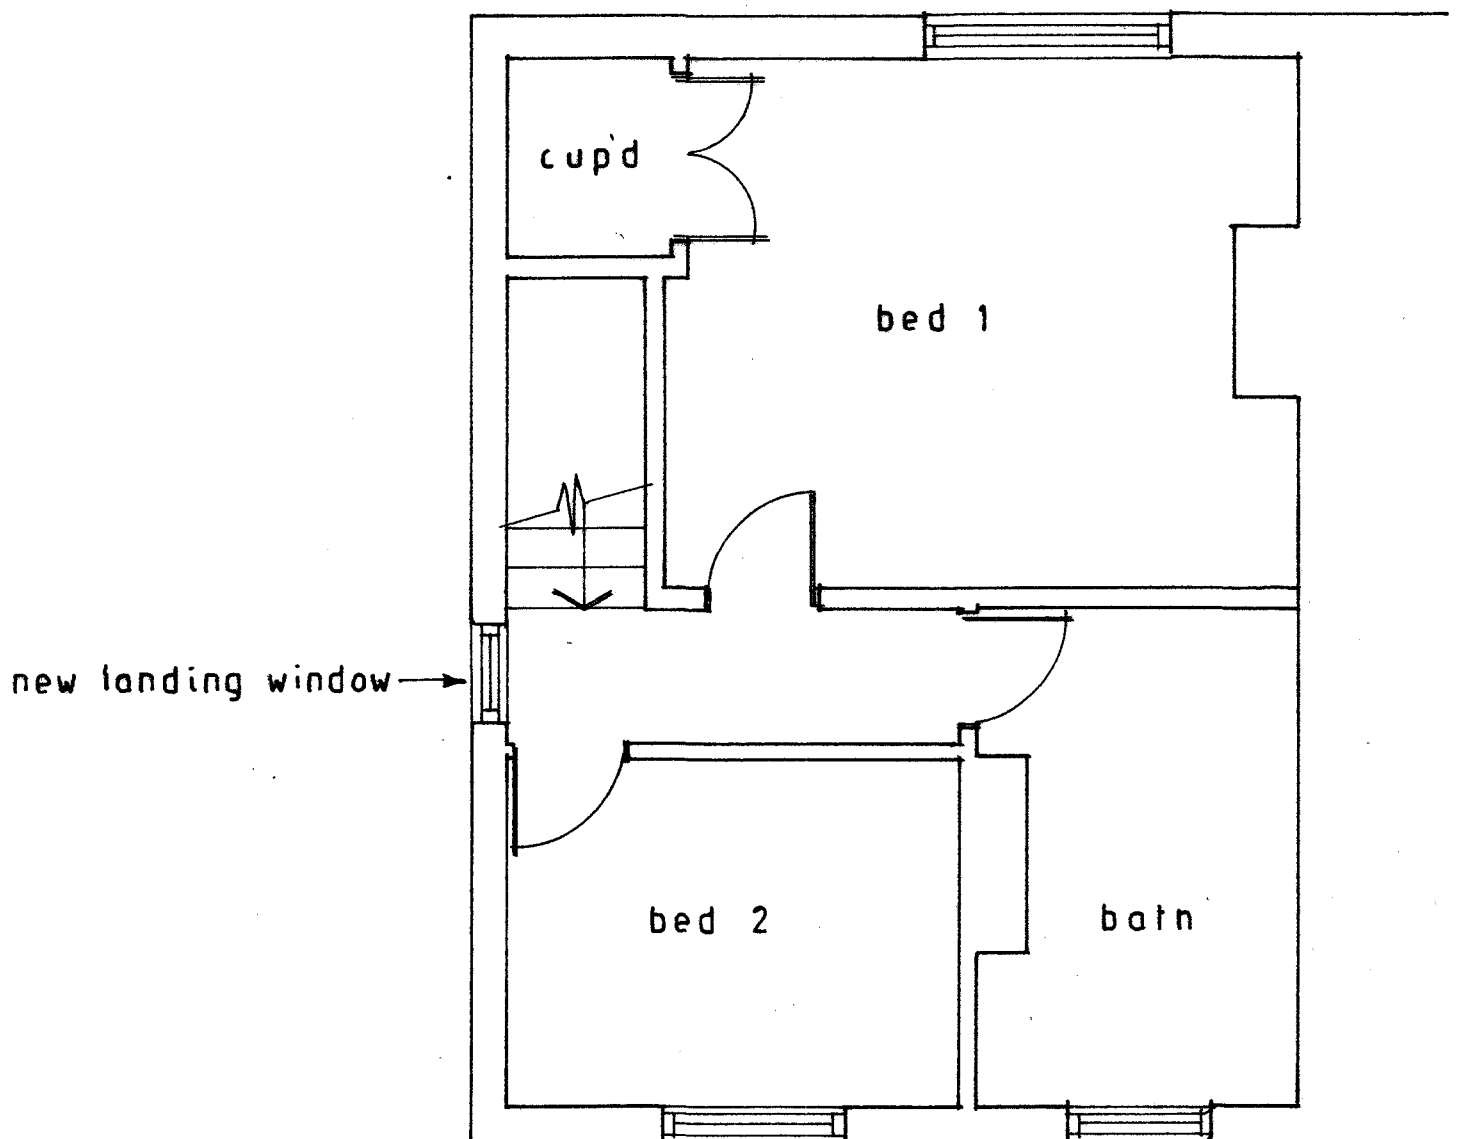

FIRST FLOOR AS PROPOSED 1:50

HAVANT BOROUGH
COUNCIL
28 APR 2020
RECEIVED

Plans 1:50



DRA. No CP/00/05