


SUmmer house/Games room

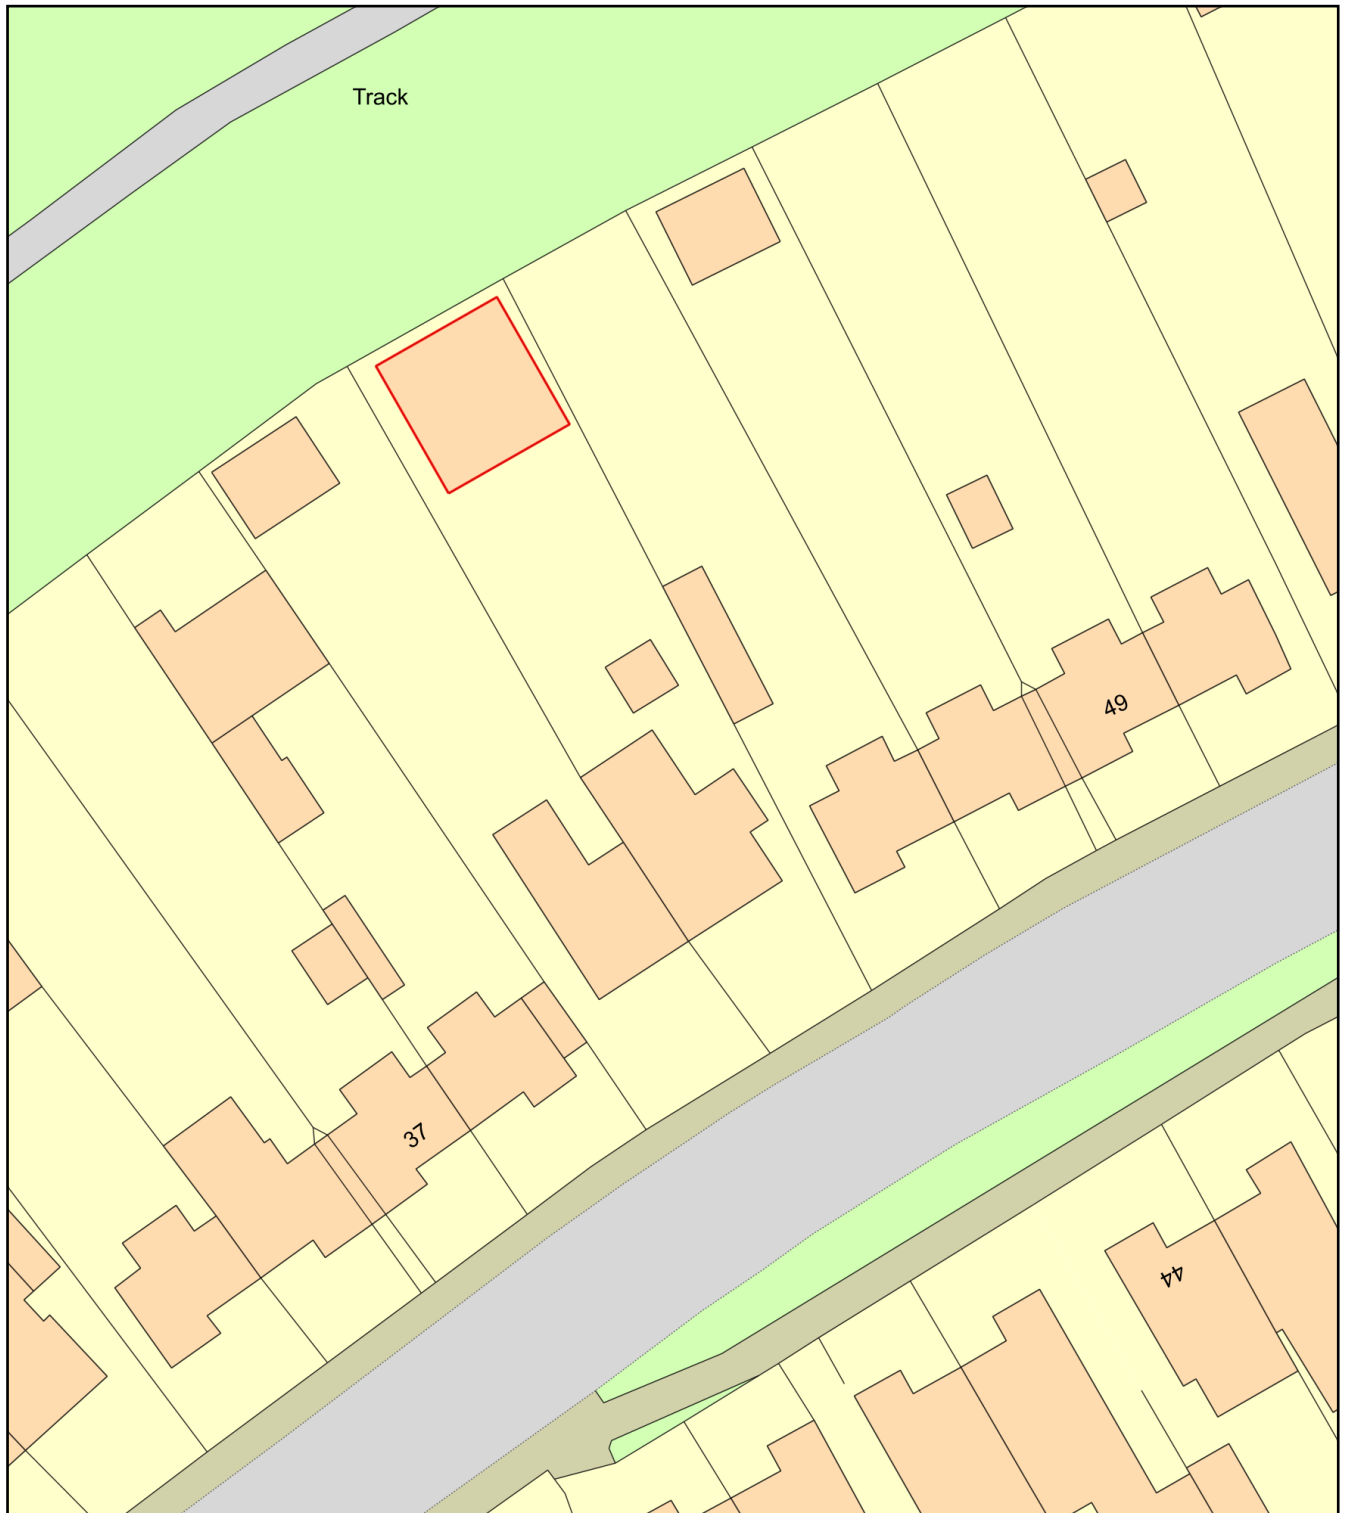

0 20
Metres



Plan Produced for: SUmmer house/Games room

Date Produced: 07 Sep 2020

Plan Reference Number: TQRQM20251140908969

Scale: 1:500 @ A4