

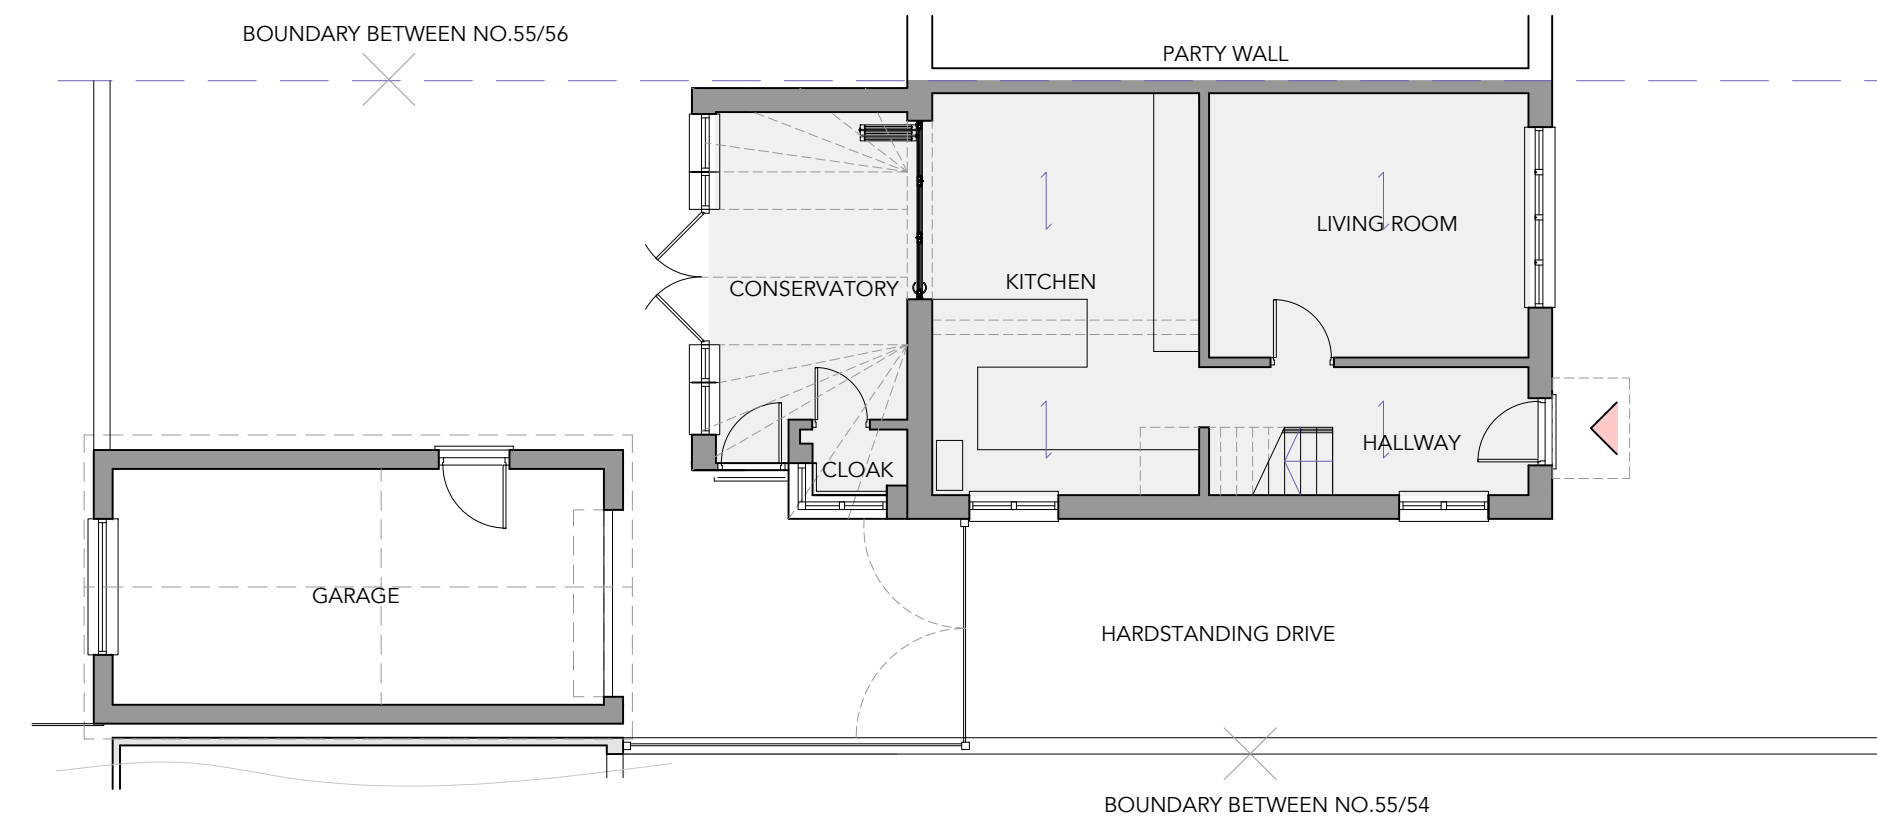
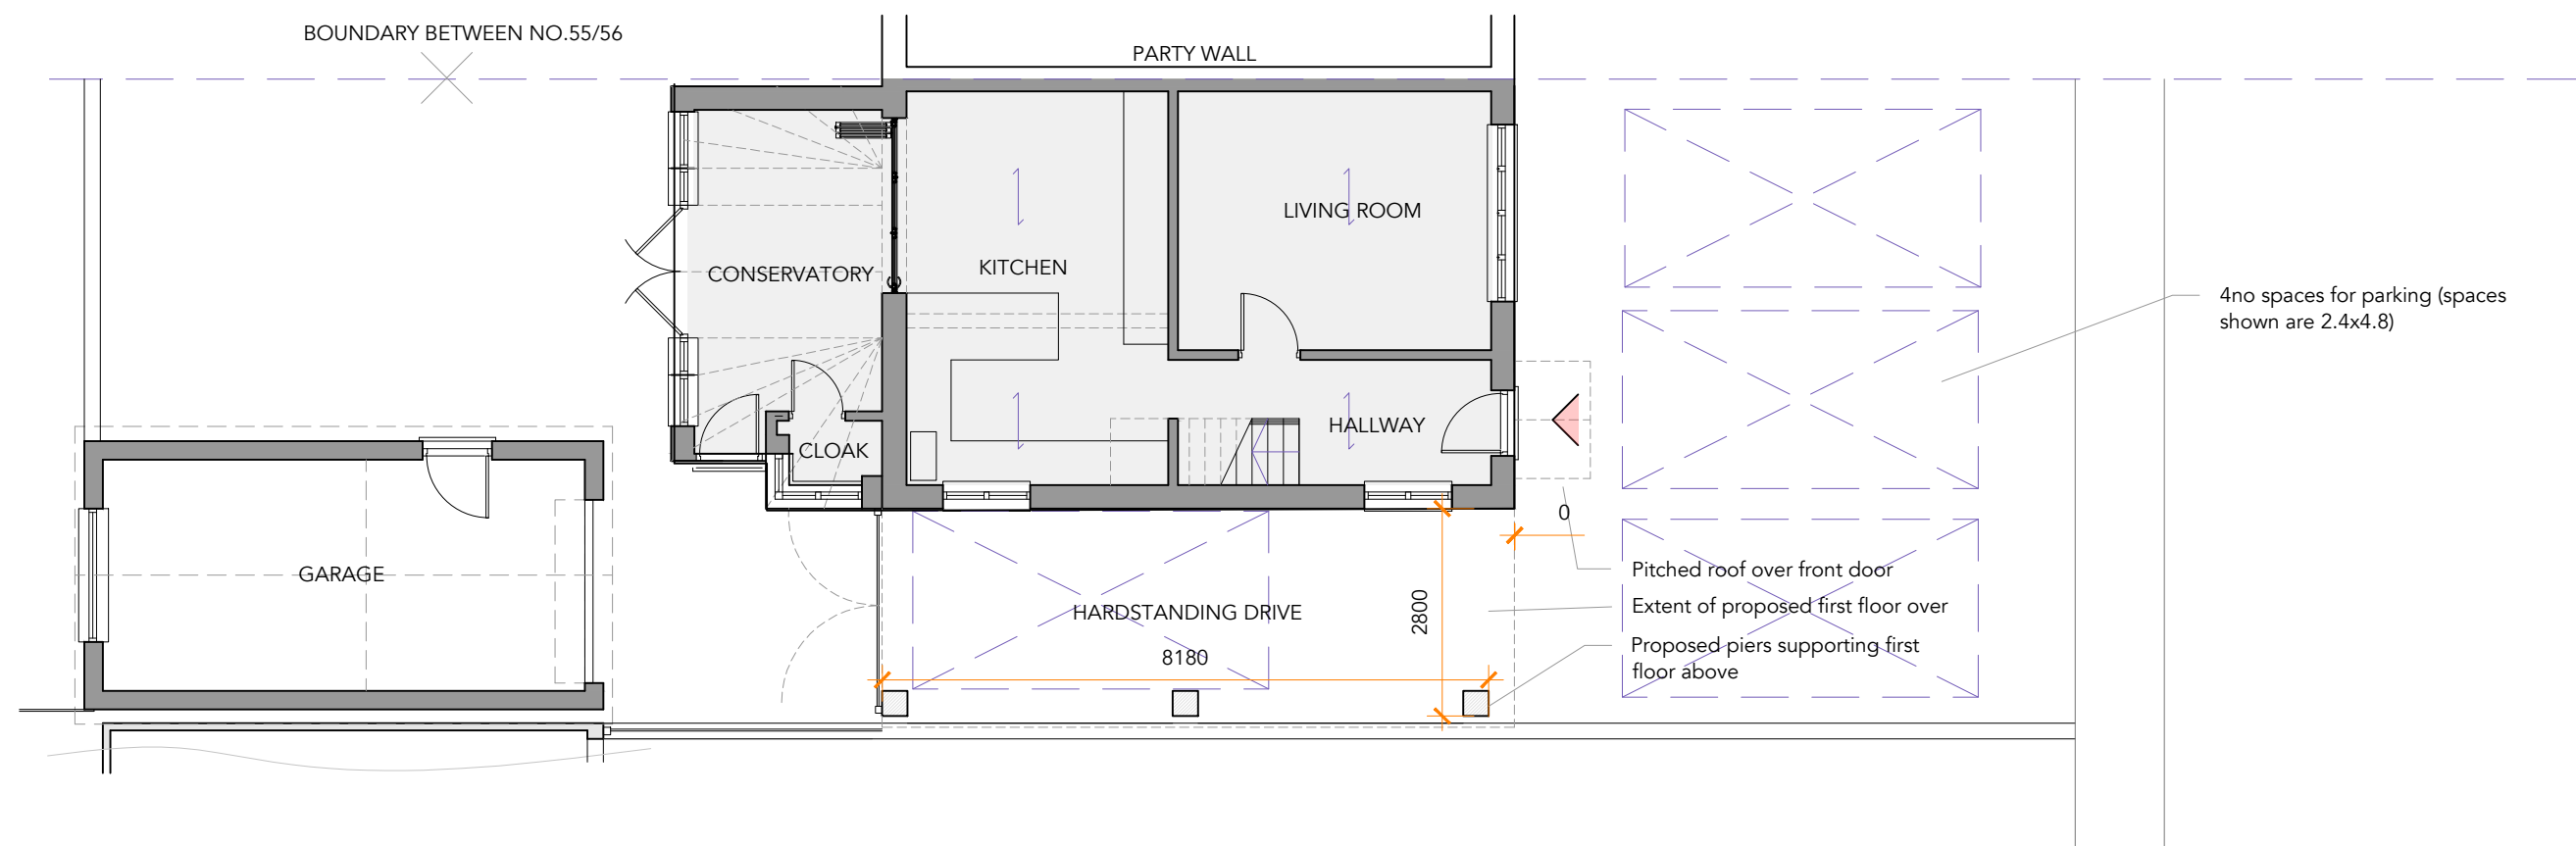
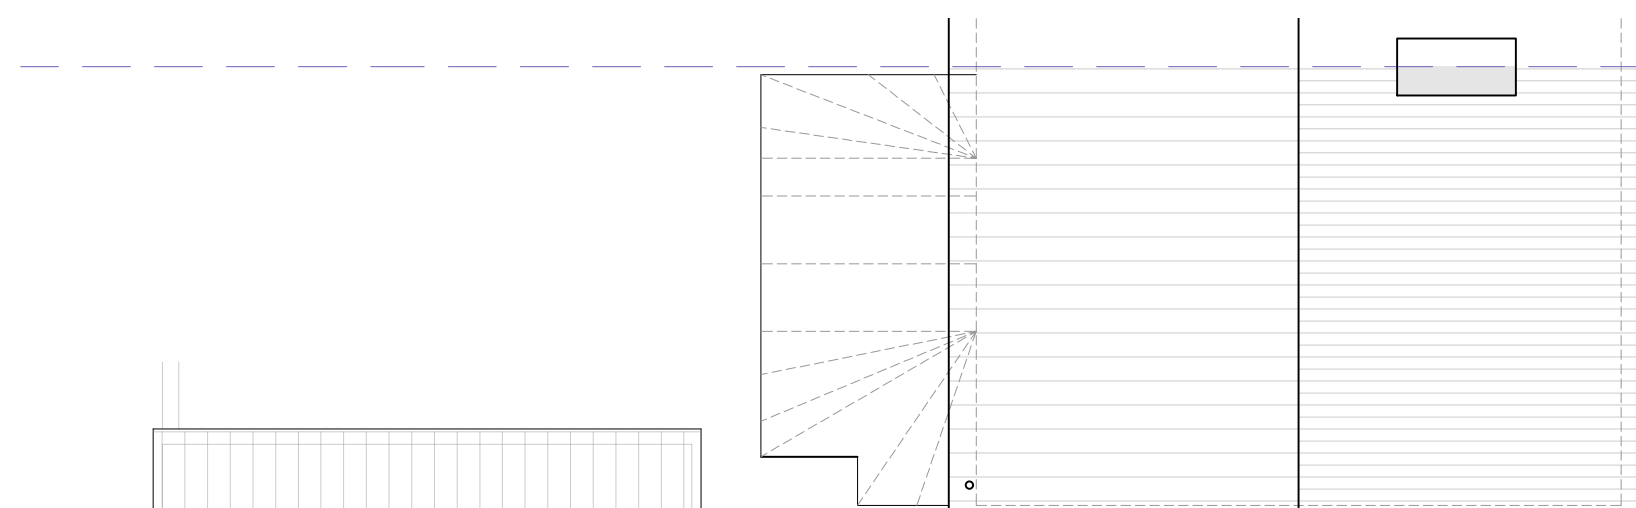
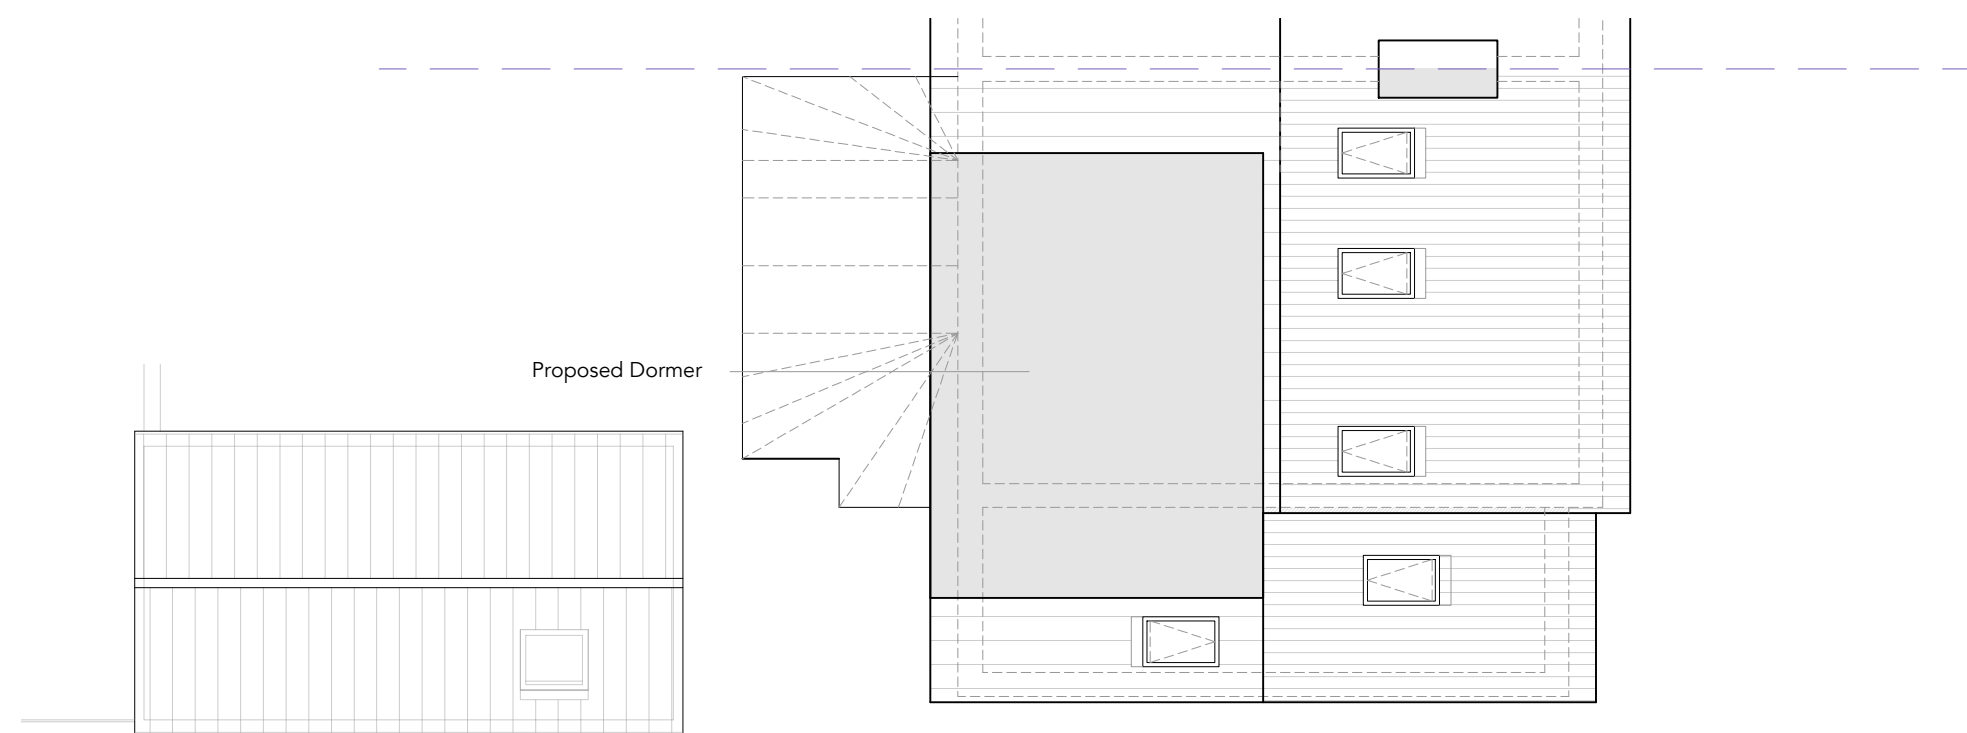
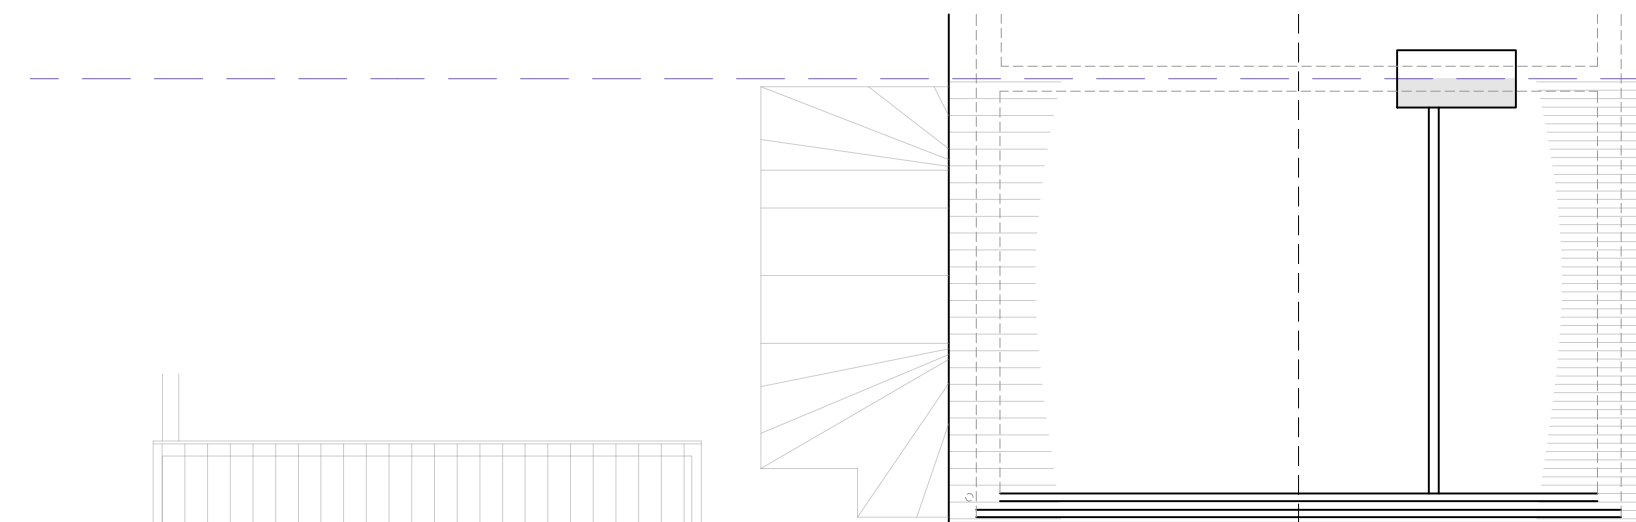
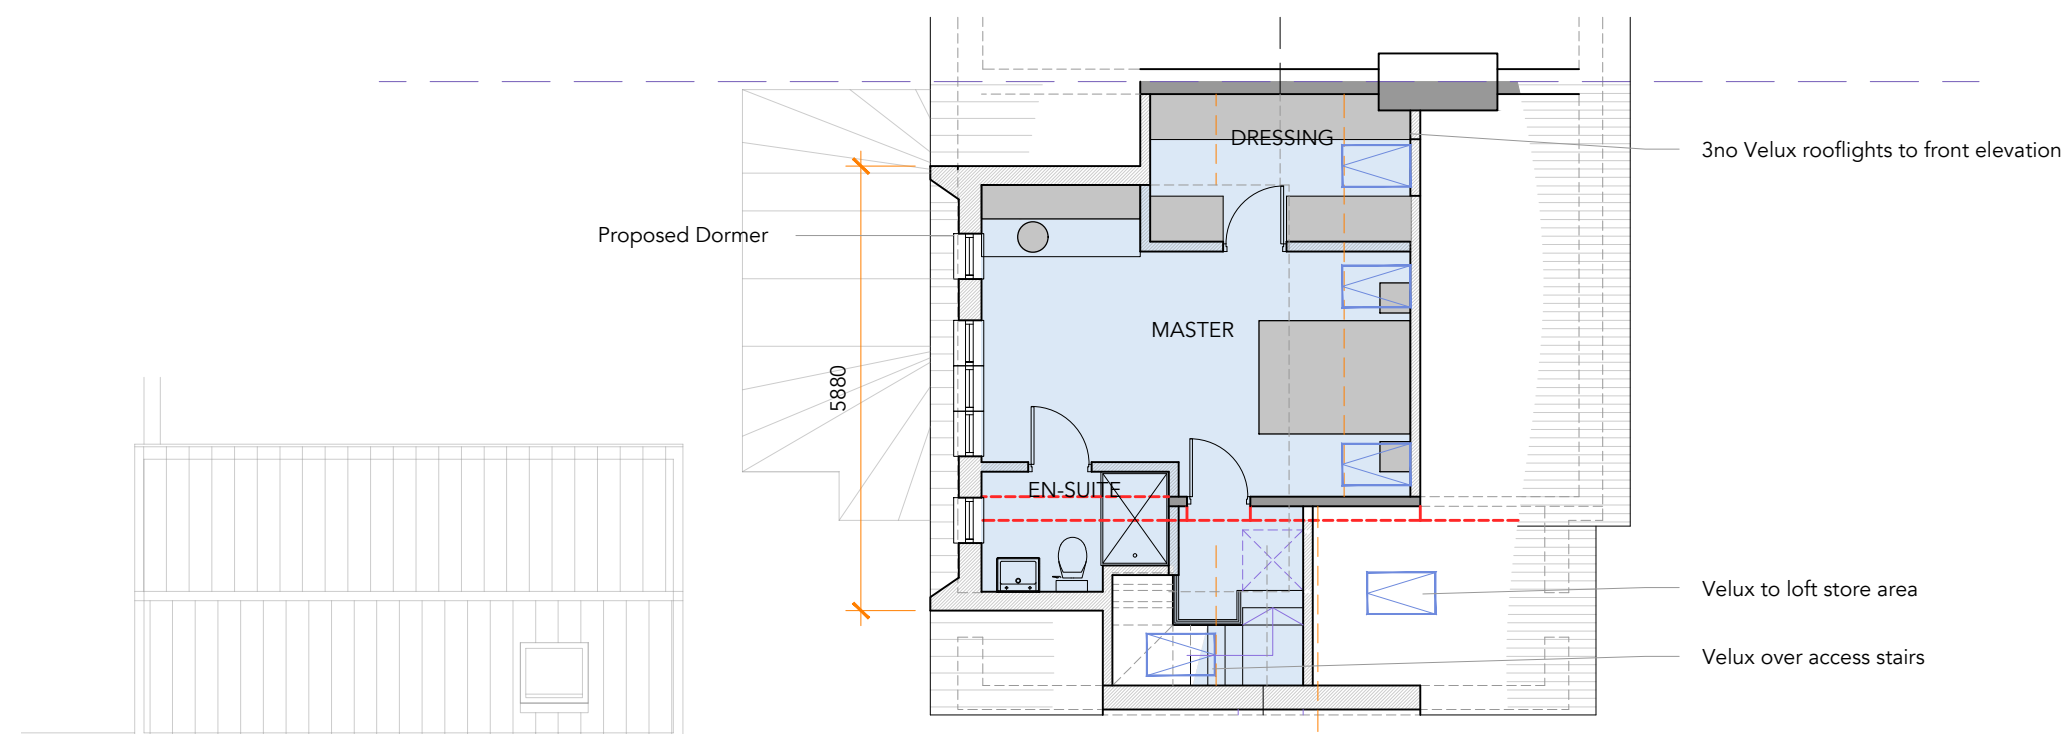


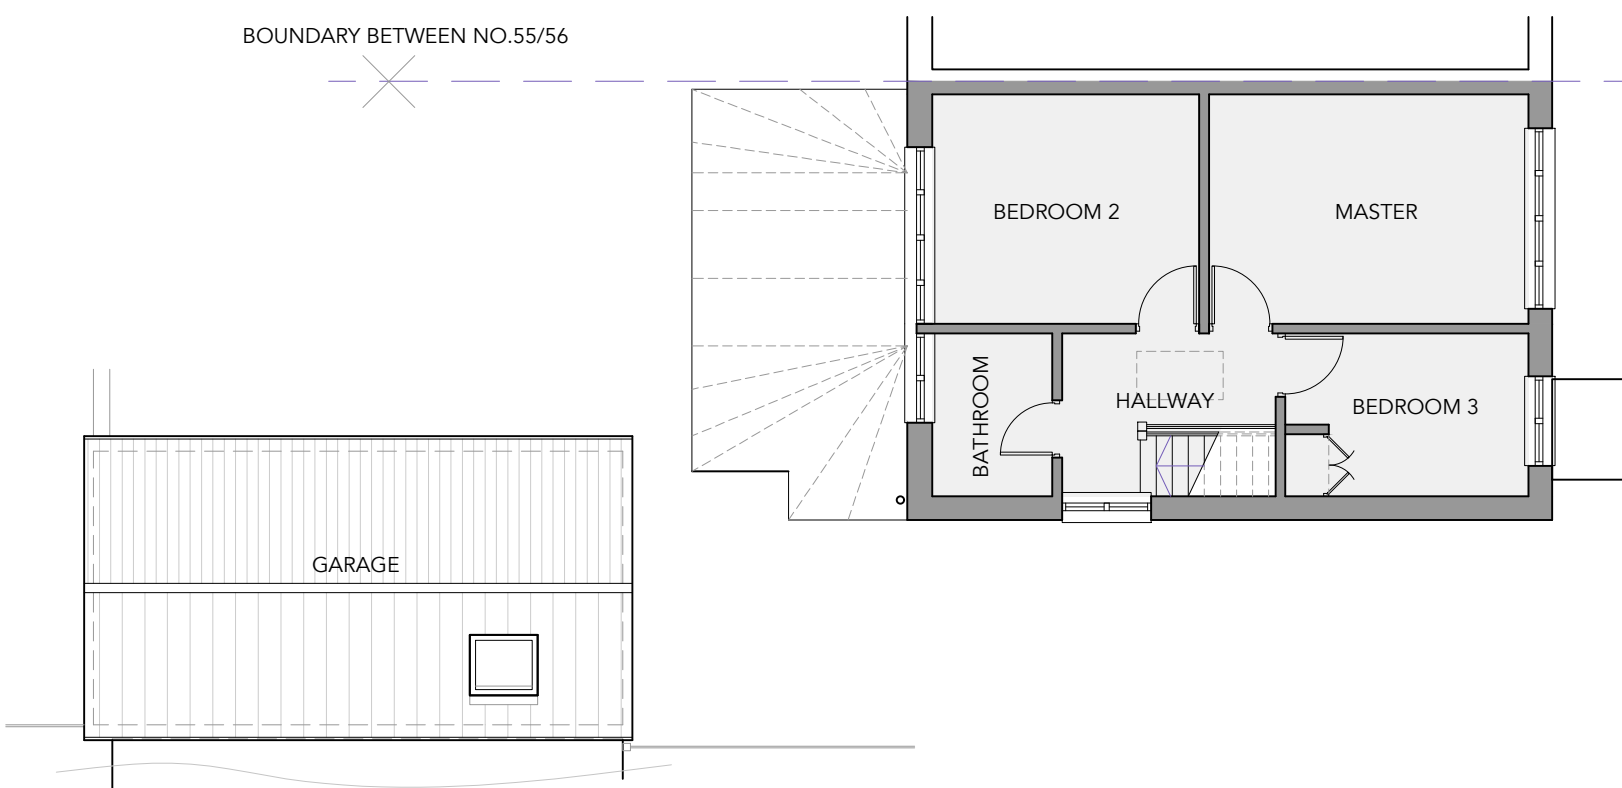

© Crown copyright and database rights 2019 OS 100053143  
Reproduction in whole or part is prohibited without the prior permission of Ordnance Survey.

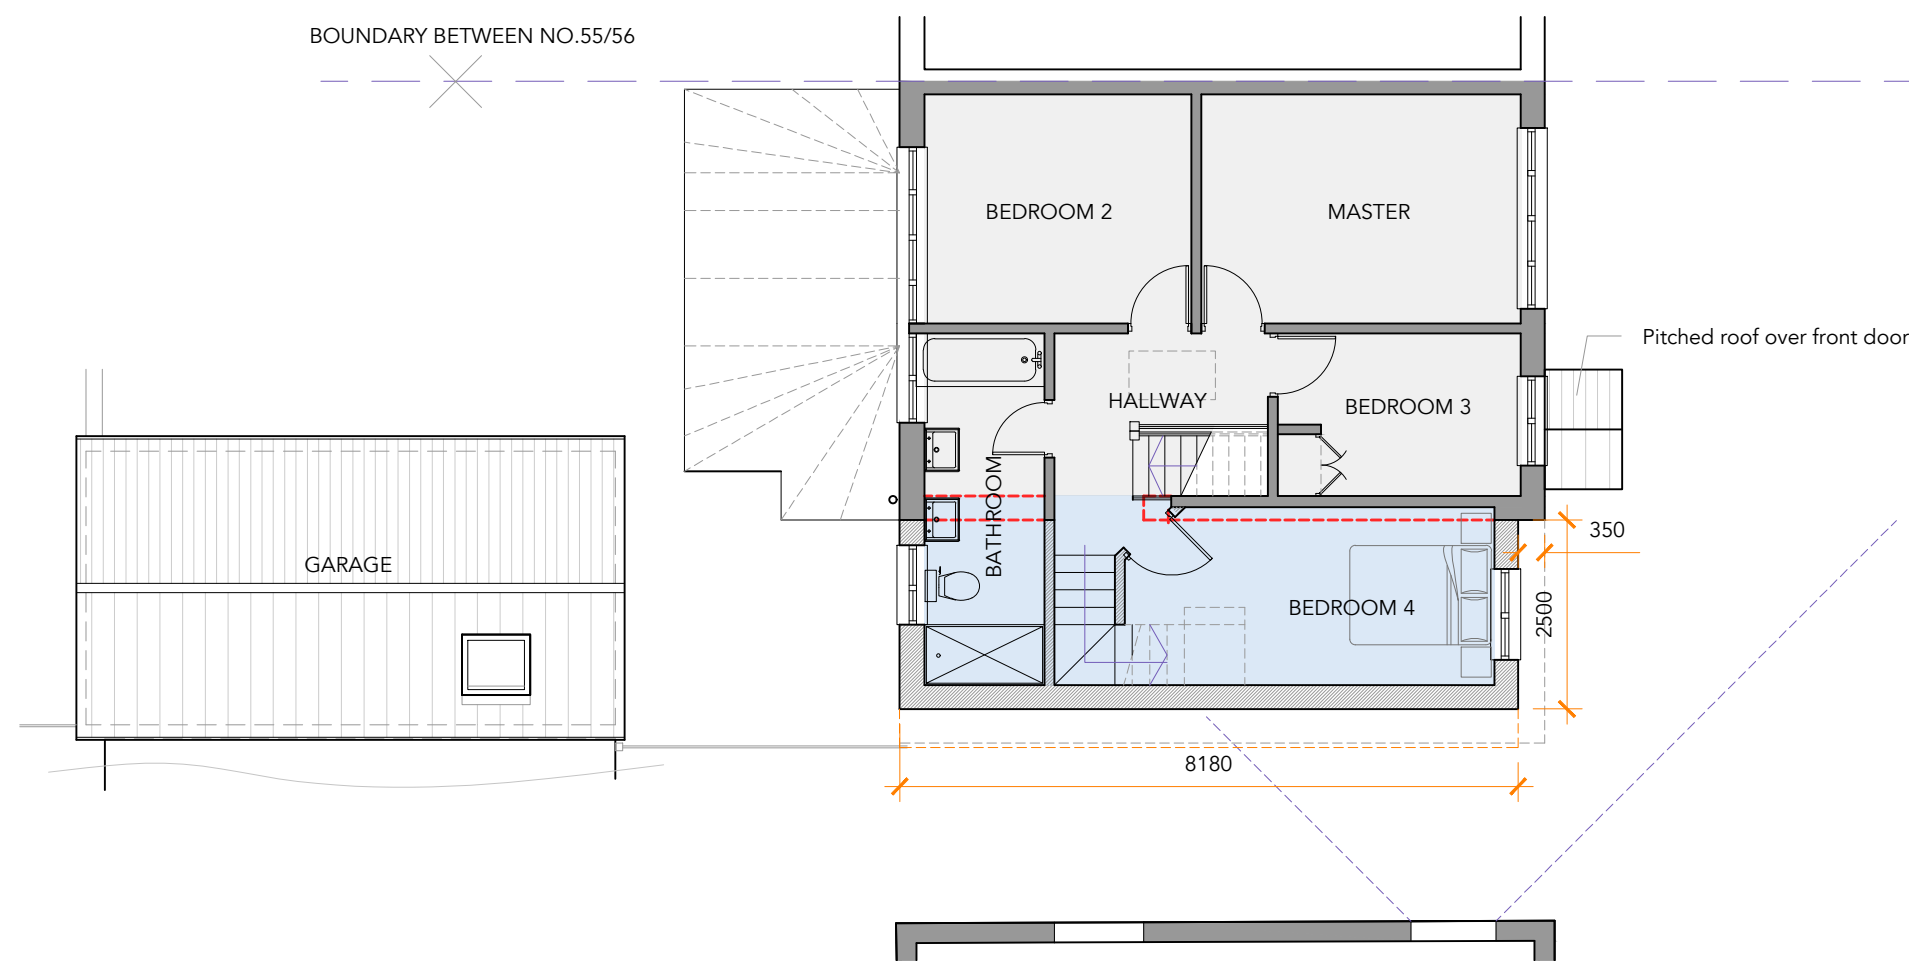

|                                                                                |                              |         |              |
|--------------------------------------------------------------------------------|------------------------------|---------|--------------|
| DATE                                                                           | FEB 20                       | SIZE    | A1           |
| DRAWN                                                                          | CB                           | REF NO. | BA048_06_001 |
|                                                                                |                              | REV     | D            |
| SCALE                                                                          | 1:100 /<br>1:500 /<br>1:1250 | STAGE   | PLANNING     |
| SITE                                                                           |                              |         |              |
| 55 HILLMEAD GARDENS,<br>BADHAMPTON, HAMPSHIRE,<br>PO9 3NN                      |                              |         |              |
| TITLE                                                                          |                              |         |              |
| EXISTING AND PROPOSED PLANS                                                    |                              |         |              |
| PROJECT                                                                        |                              |         |              |
| PROPOSED 2 STOREY SIDE EXTENSION<br>AND DORMER TO FORM HABITABLE<br>LOFT SPACE |                              |         |              |
| CLIENT                                                                         |                              |         |              |
| MR WILLIAMS                                                                    |                              |         |              |
| <div>BECKMANN<br/>ARCHITECTURE</div>                                           |                              |         |              |
| THREE QUARTERS, 36A NAPPERS WOOD,<br>FERNHURST, GU27 3PB                       |                              |         |              |
| t: 07845698006<br>e: OFFICE@BE-AR.CO.UK                                        |                              |         |              |
| COPYRIGHT ©<br>BECKMANN ARCHITECTURE LIMITED                                   |                              |         |              |