


GALVANISED STEEL WATER TANKS



NORTH WEST


PUMP HOUSE TO BE CLAD TO MATCH
BUILDING ON ALL FOUR SIDES AND ROOF

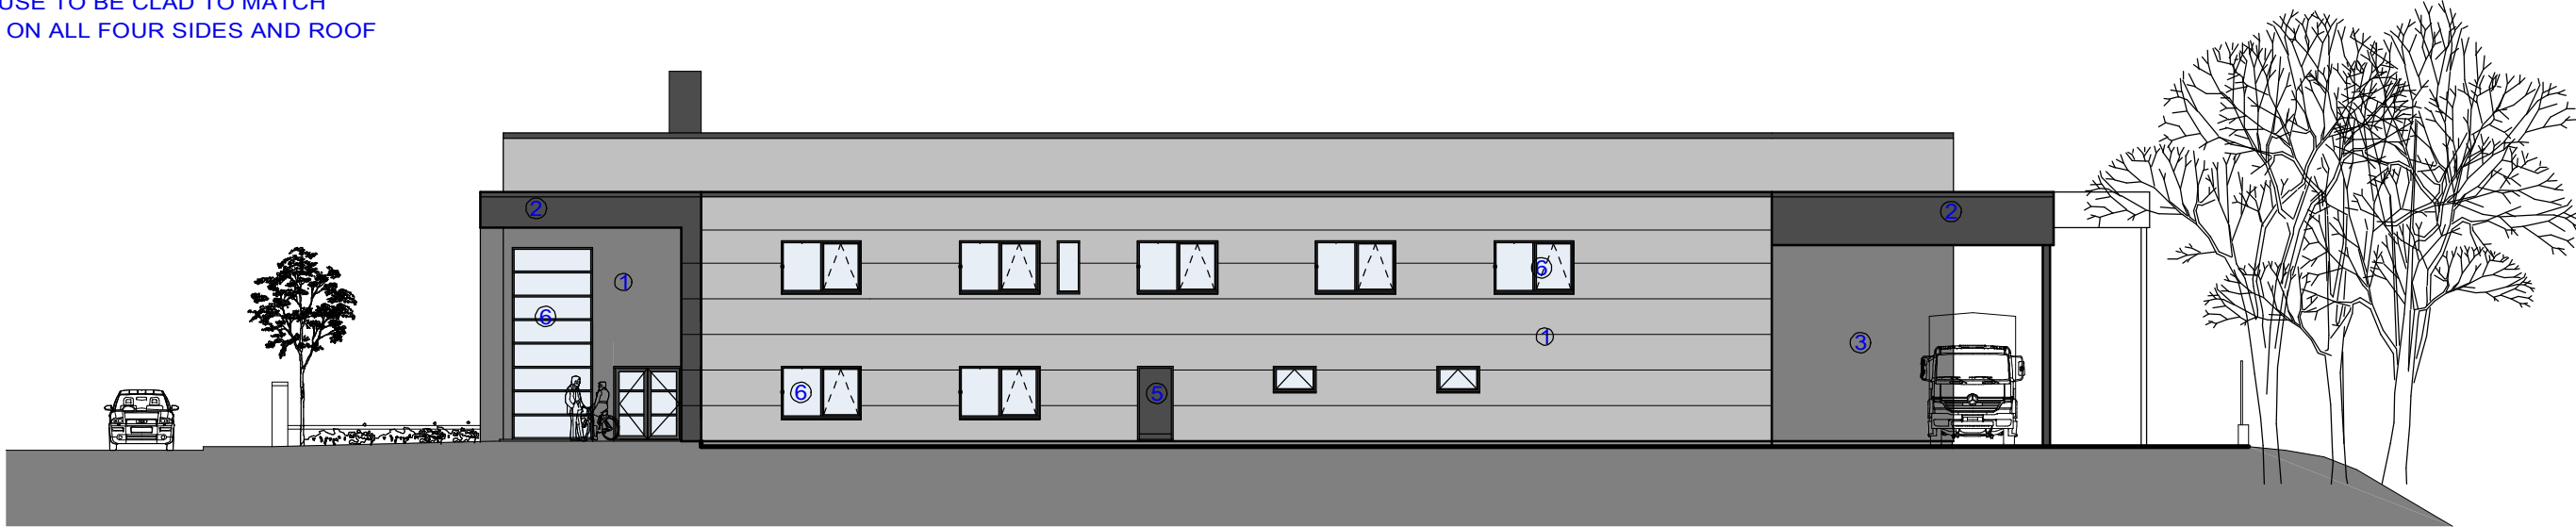

SOUTH WEST

FACING MATERIALS

- 1 KINGSPAN KS100 AWP - COLOUR SILVER RAL 9006
- 2 KINGSPAN KS100 AWP - COLOUR ANTHRACITE RAL 7016
- 3 KINGSPAN KS 1000 RW FIXED HORIZONTALLY - COLOUR SILVER RAL 9006
- 4 STEEL ACCESS DOORS - COLOUR ANTHRACITE RAL 7016
- 5 STEEL EMERGENCY EXIT DOORS - COLOUR ANTHRACITE RAL 7016
- 6 GLAZING, POWDER COATED ALUMINIUM FRAMES - COLOUR ANTHRACITE RAL 7016
- 7 PRECAST CONCRETE PANEL

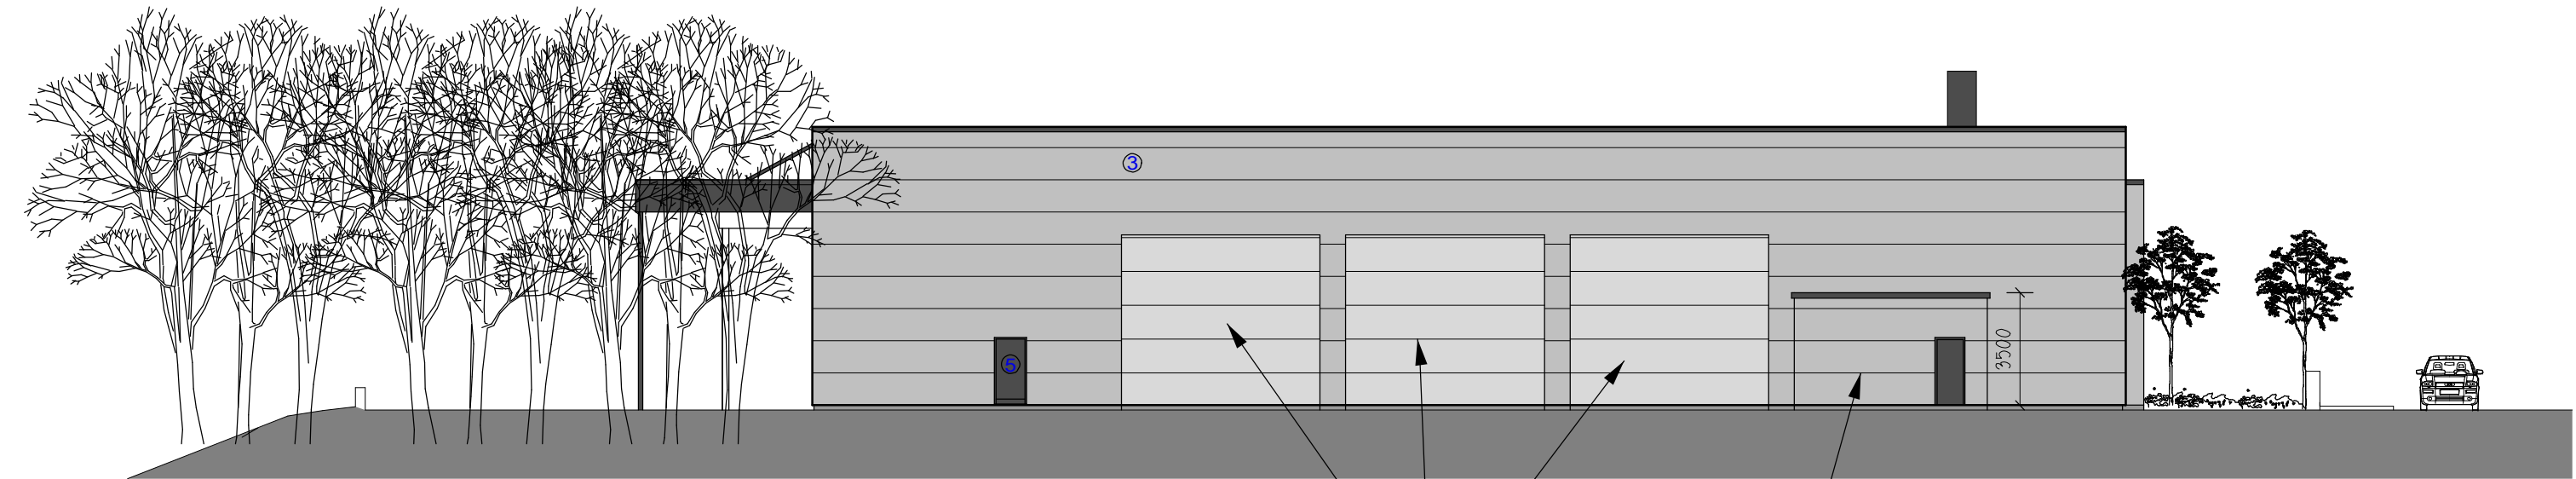

NORTH EAST

GALVANISED STEEL WATER TANKS

PUMP HOUSE TO BE CLAD TO MATCH
BUILDING ON ALL FOUR SIDES AND ROOF

LAND ADJACENT
FULFLOOD ROAD
HAVANT

PROPOSED PUMP ROOM AND
WATER STORAGE TANKS FOR
SPRINKLER SYSTEM

Date May 2020 DRG. NO.

Scale 1:200

Paper Size A2

Drm. SP

2014.02A

**John Priday
CONSTRUCTON LTD**

INDUSTRIAL
RESIDENTIAL
COMMERCIAL

The Croftlands, Bradnor, Kington
Herefordshire, HR5 3NH

telephone: 01544 230177
mobile: 07775 993946
email: enquiries@johnpridayconstruction.co.uk
web: www.johnpridayconstruction.co.uk

SOUTH EAST 1:200 @ A2