


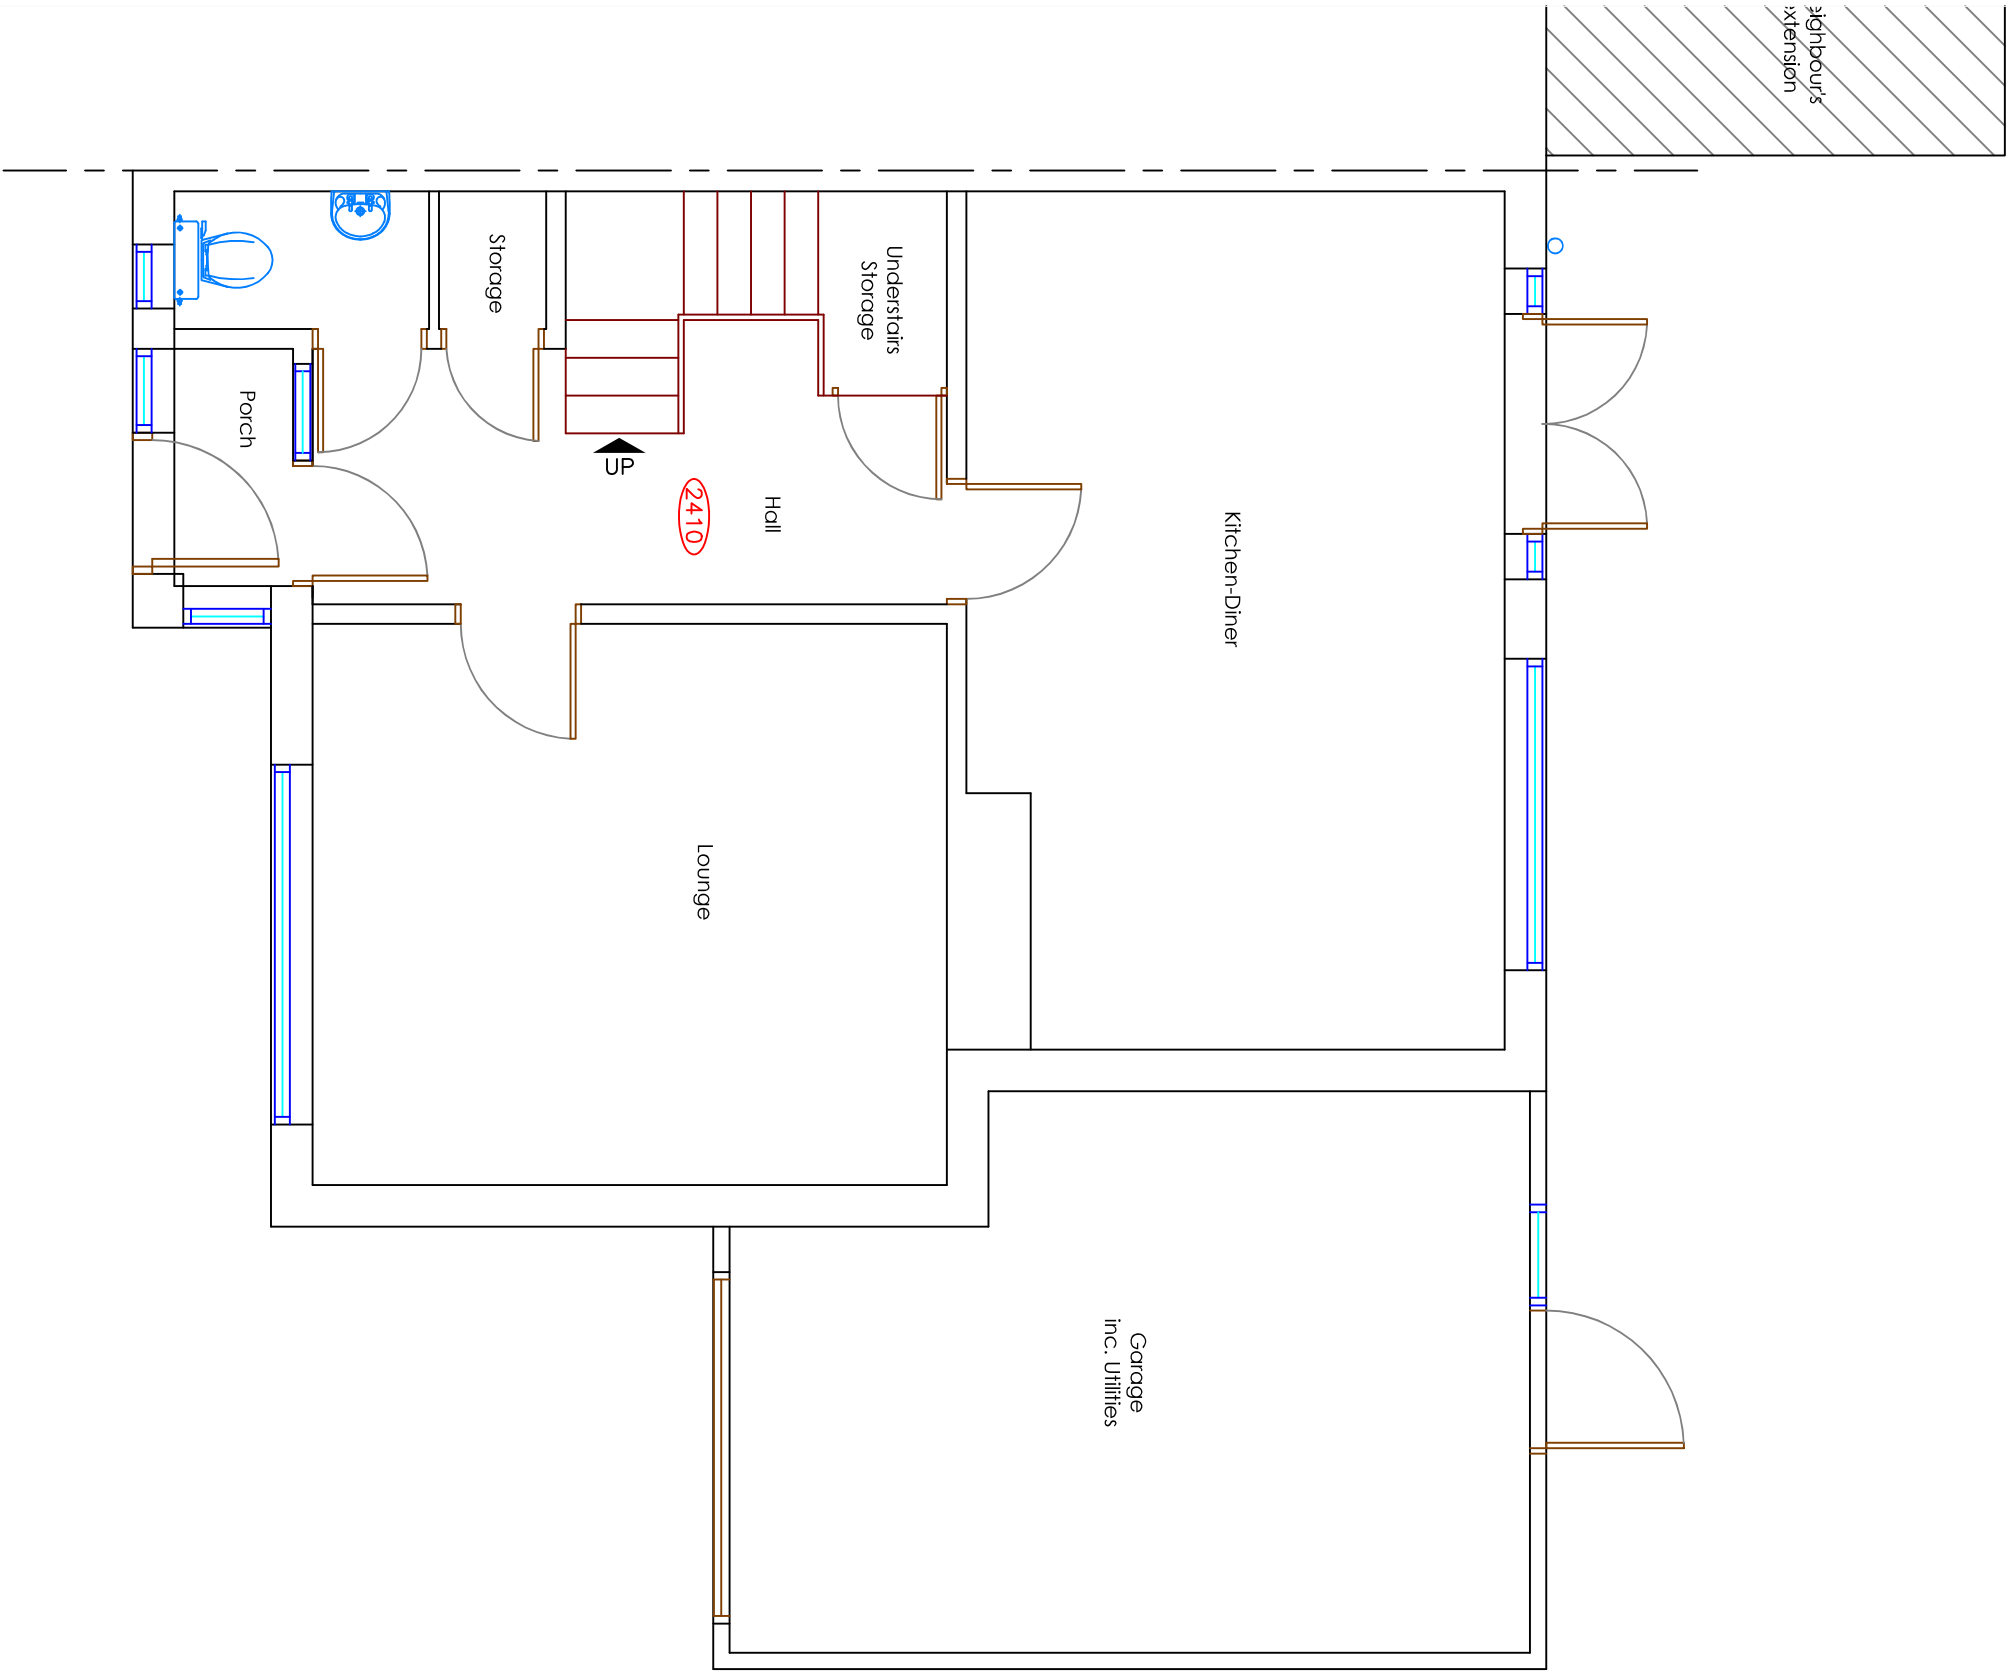


EXISTING GROUND FLOOR

Copyright is reserved by GBS Designs and is issued on the condition that it is not copied or disclosed by or to any unauthorised persons without prior consent in writing from GBS Designs.

All dimensions to be checked on site  
All structural elements to be specified by a suitably qualified structural engineer.

| REV | DESCRIPTION    | DRAWN | DATE      |
|-----|----------------|-------|-----------|
| -   | Initial design | GBS   | 14 OCT 19 |
|     |                |       |           |
|     |                |       |           |
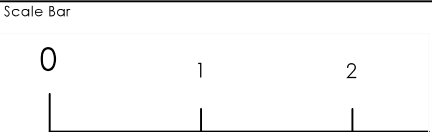

|                               |                     |
|-------------------------------|---------------------|
| Drawing Ref<br>34HIGFIEAVE 03 |                     |
| Scale at A1<br>N/A            | Scale at A3<br>1:50 |
| Date<br>14 OCT 2019           |                     |
| Drawn by<br>GBS               |                     |

|   |  |
|---|--|
| Drawing Title<br>Single storey rear extension and loft conversion at 34 Highfield Ave, Waterlooville, Hampshire, PO7 7PX. |  |
|---|--|



CAD - ARCHITECTURE - DESIGN

6 Shillinglee Waterlooville  
Hampshire PO7 5RW

Tel 023 9225 8315  
www.gbs-designs.co.uk