


0 10 20 30 40 50  
METRES  
SCALE

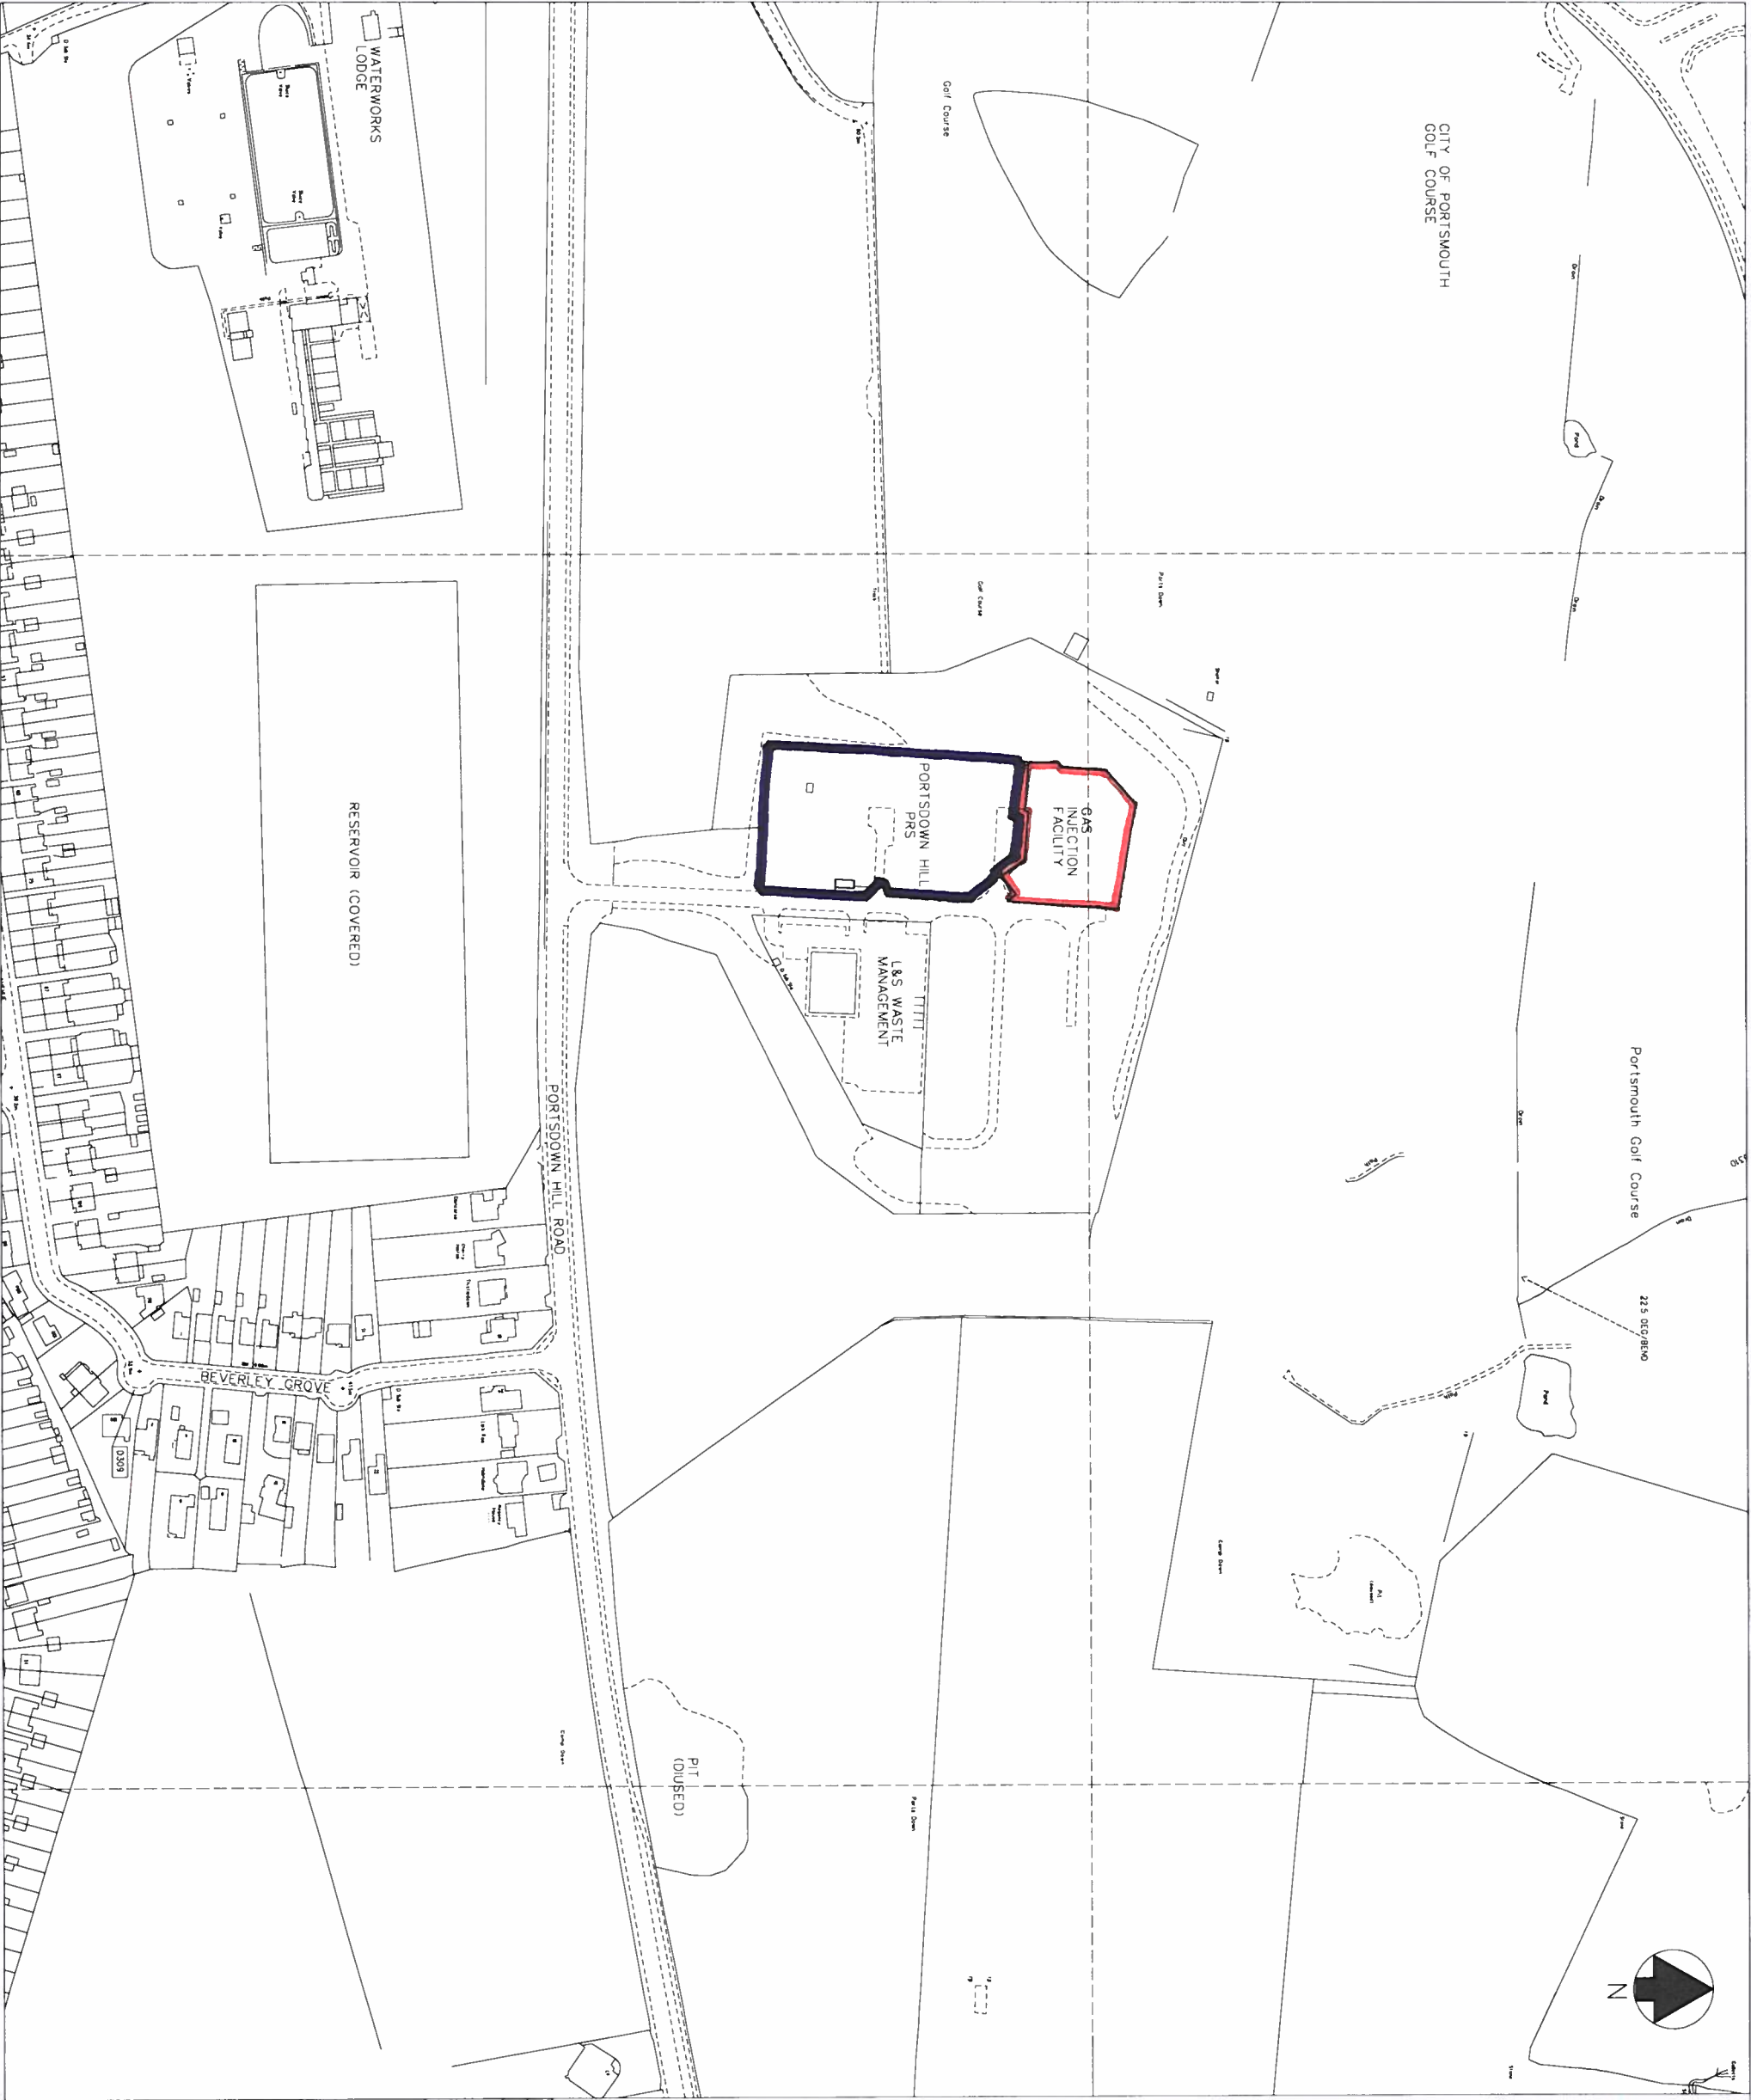


|     |         |      |                |      |       |
|-----|---------|------|----------------|------|-------|
| A   | 2006/19 | PC   | PLANNING ISSUE | DC   | AM    |
| REV | DATE    | DRWN | DESCRIPTION    | CHKD | APPRD |

SITE / PROJECT  
PORTSDOWN HILL

TITLE

SITE LOCATION PLAN

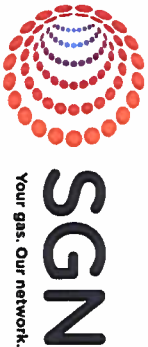

|                    |               |       |    |                          |      |        |    |
|--------------------|---------------|-------|----|--------------------------|------|--------|----|
| DATE               | 20/06/19      | DRAWN | PC | CHECKED                  | DC   | APPROD | AM |
| SCALE              | 1:1250        | AI    | ©  | Copyright of Network Ltd | REV. |        |    |
| EXTERNAL REFERENCE |               |       |    |                          |      |        |    |
| DRAWING No.        | S0/PORT/B/001 |       |    |                          |      | REV.   | A  |