
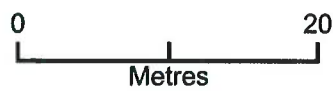


80 Southleigh Road, Havant

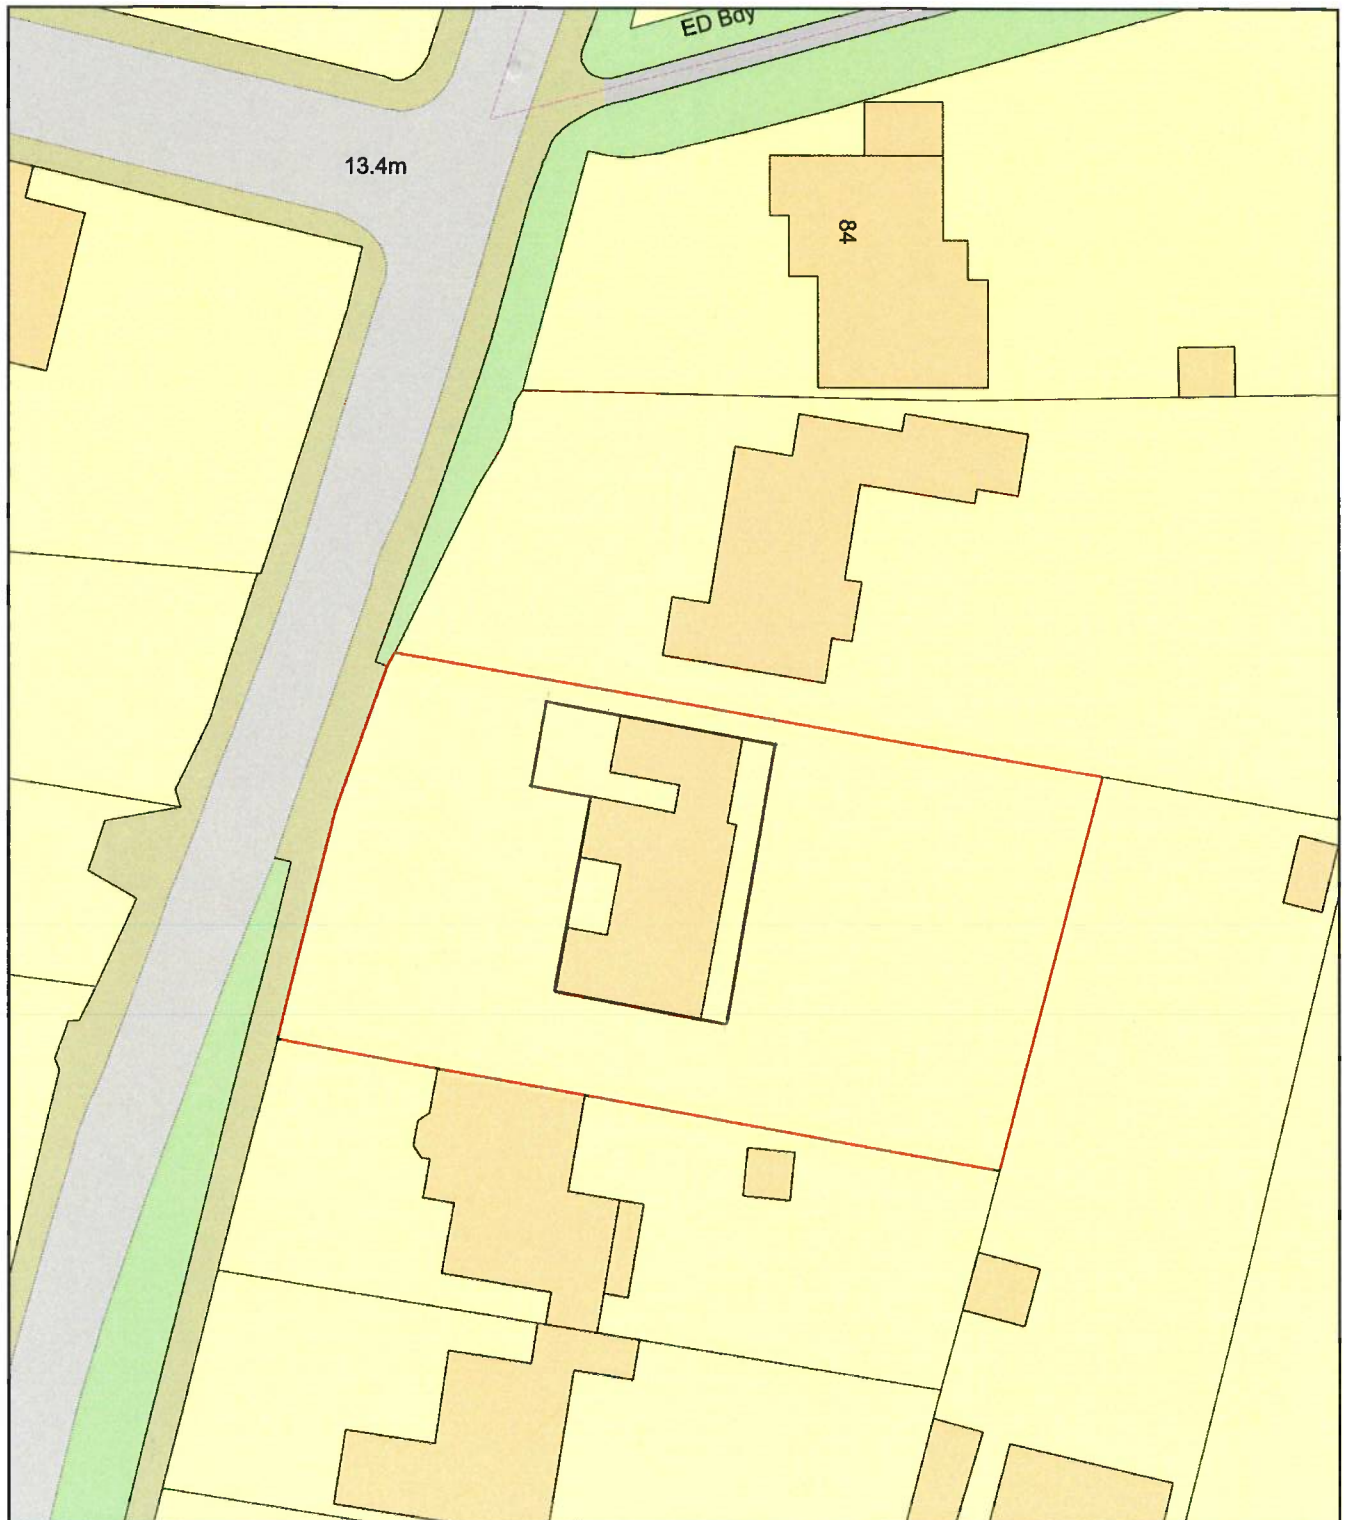

Plan Produced for: Thorns Young Architectural

Date Produced: 04 Jun 2020

Plan Reference Number: TQRQM20156084622634

Scale: 1:500 @ A4