






front-north

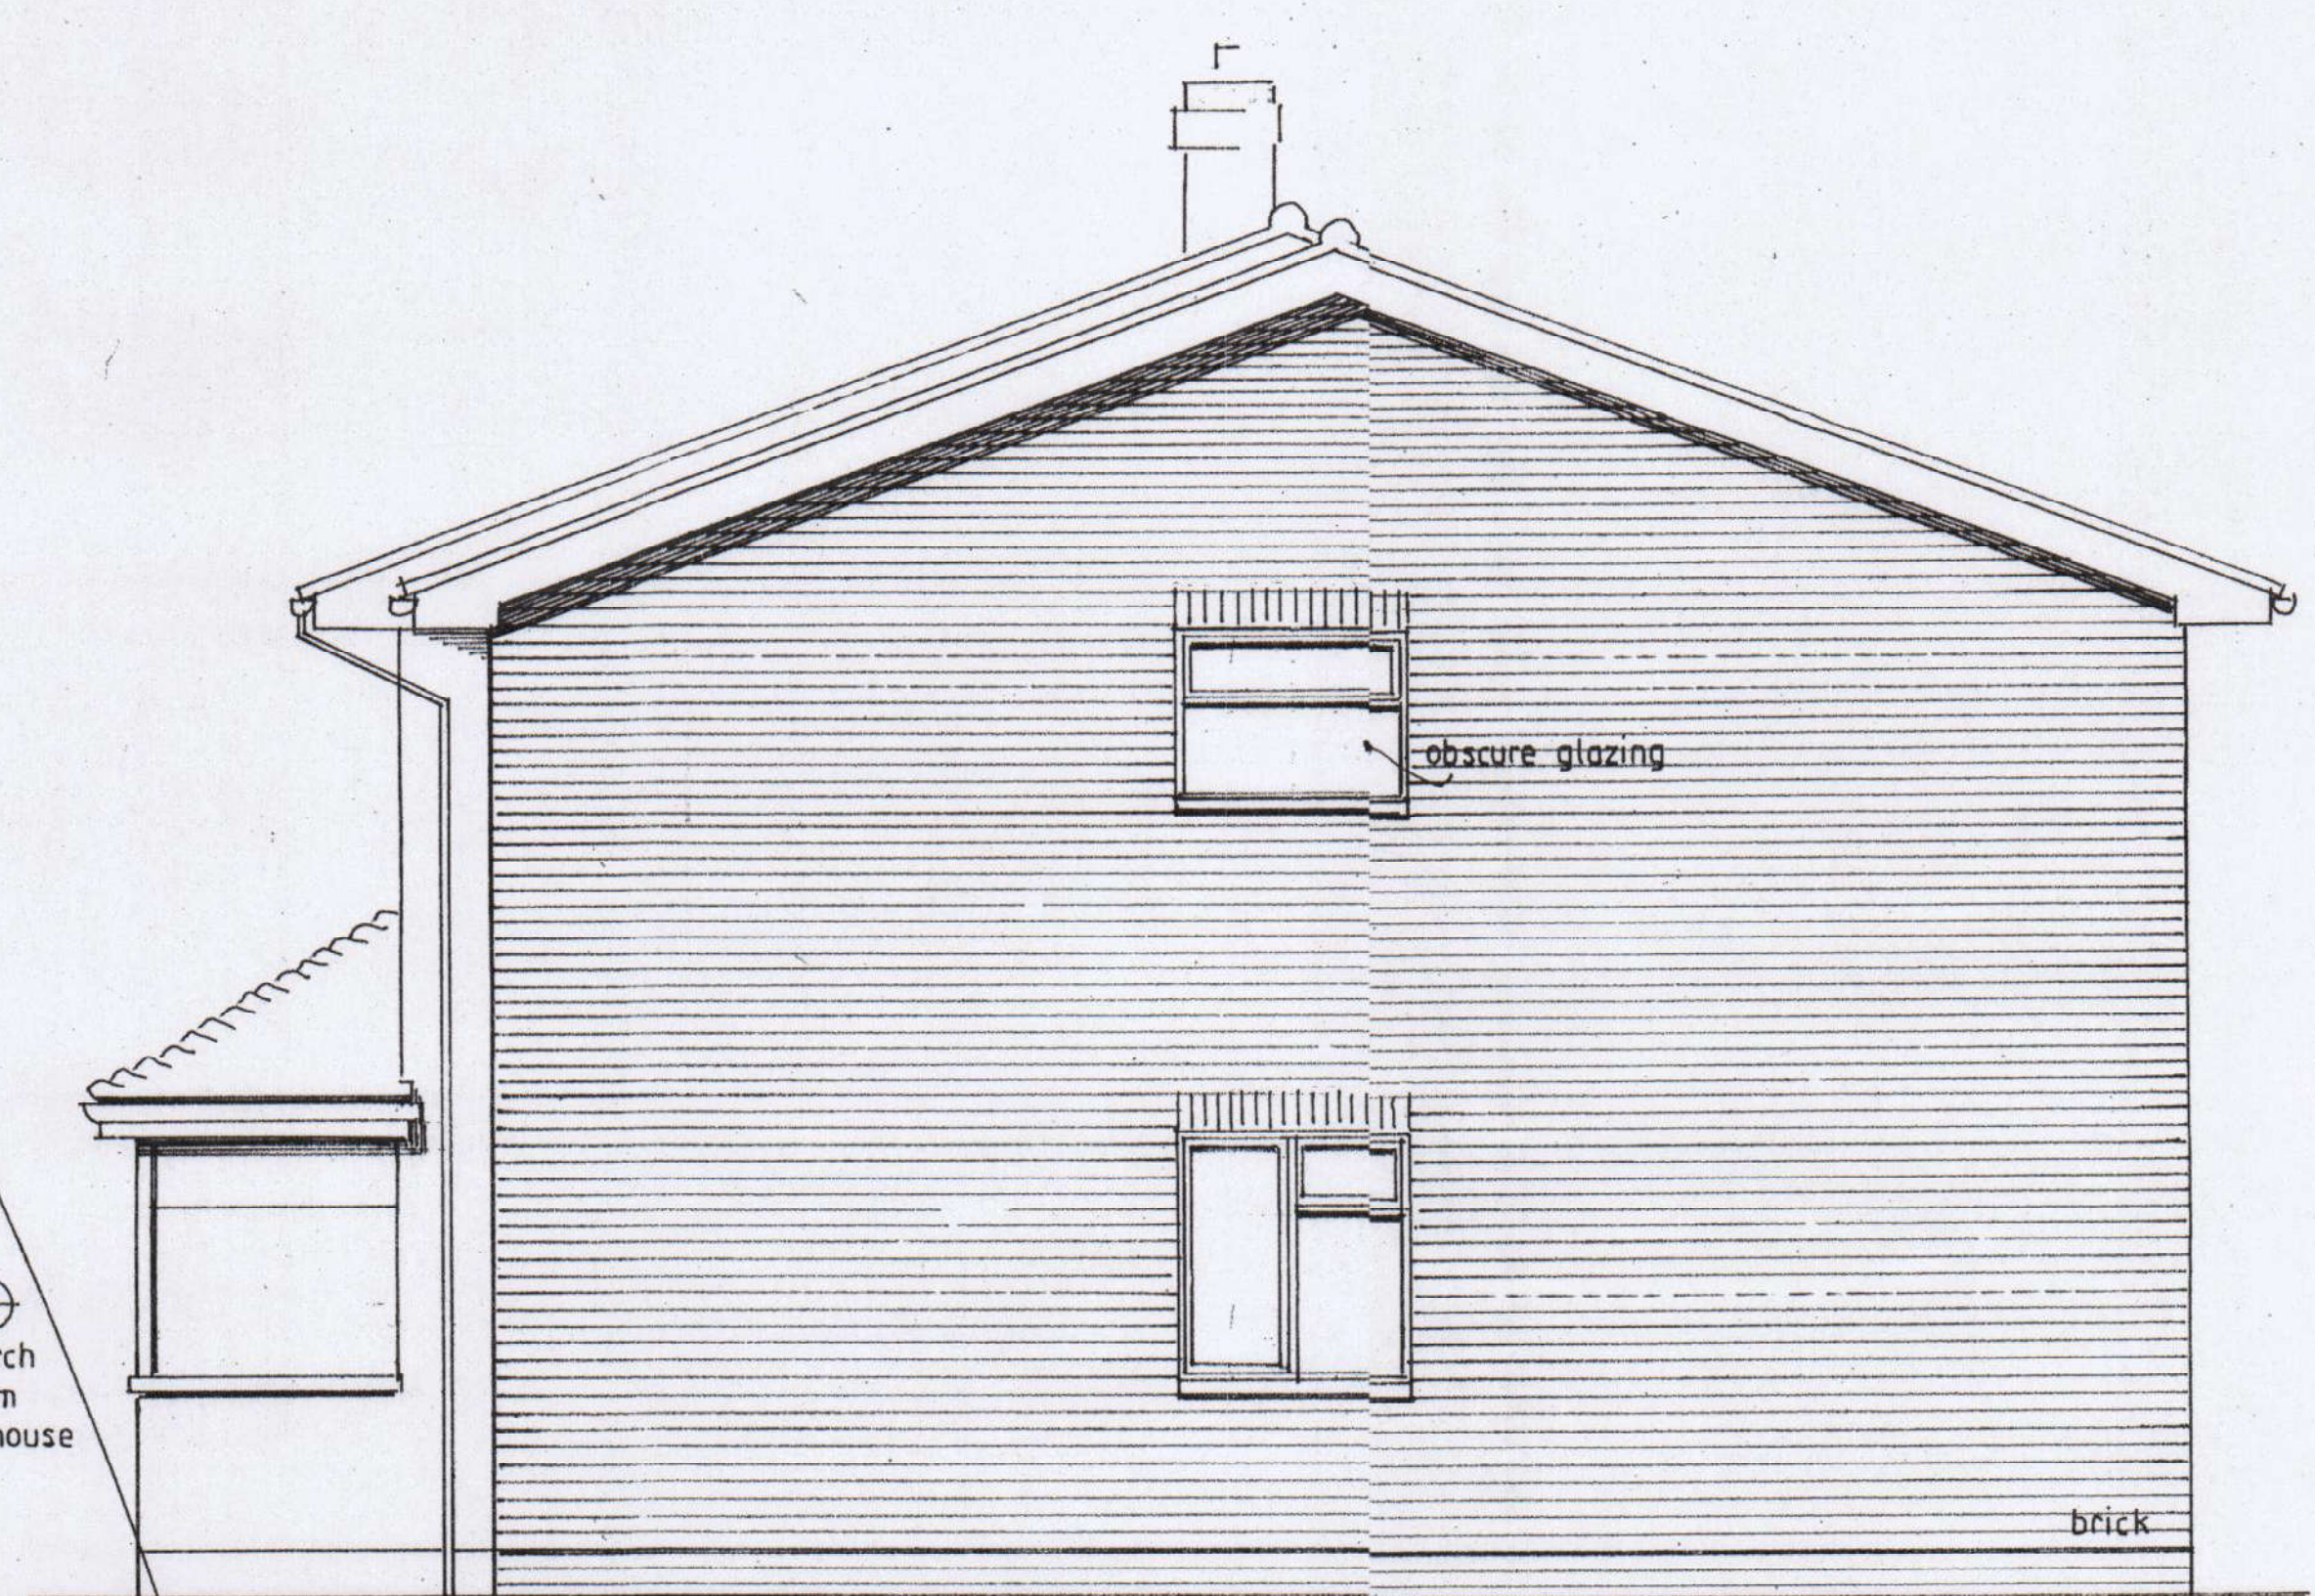


side-west

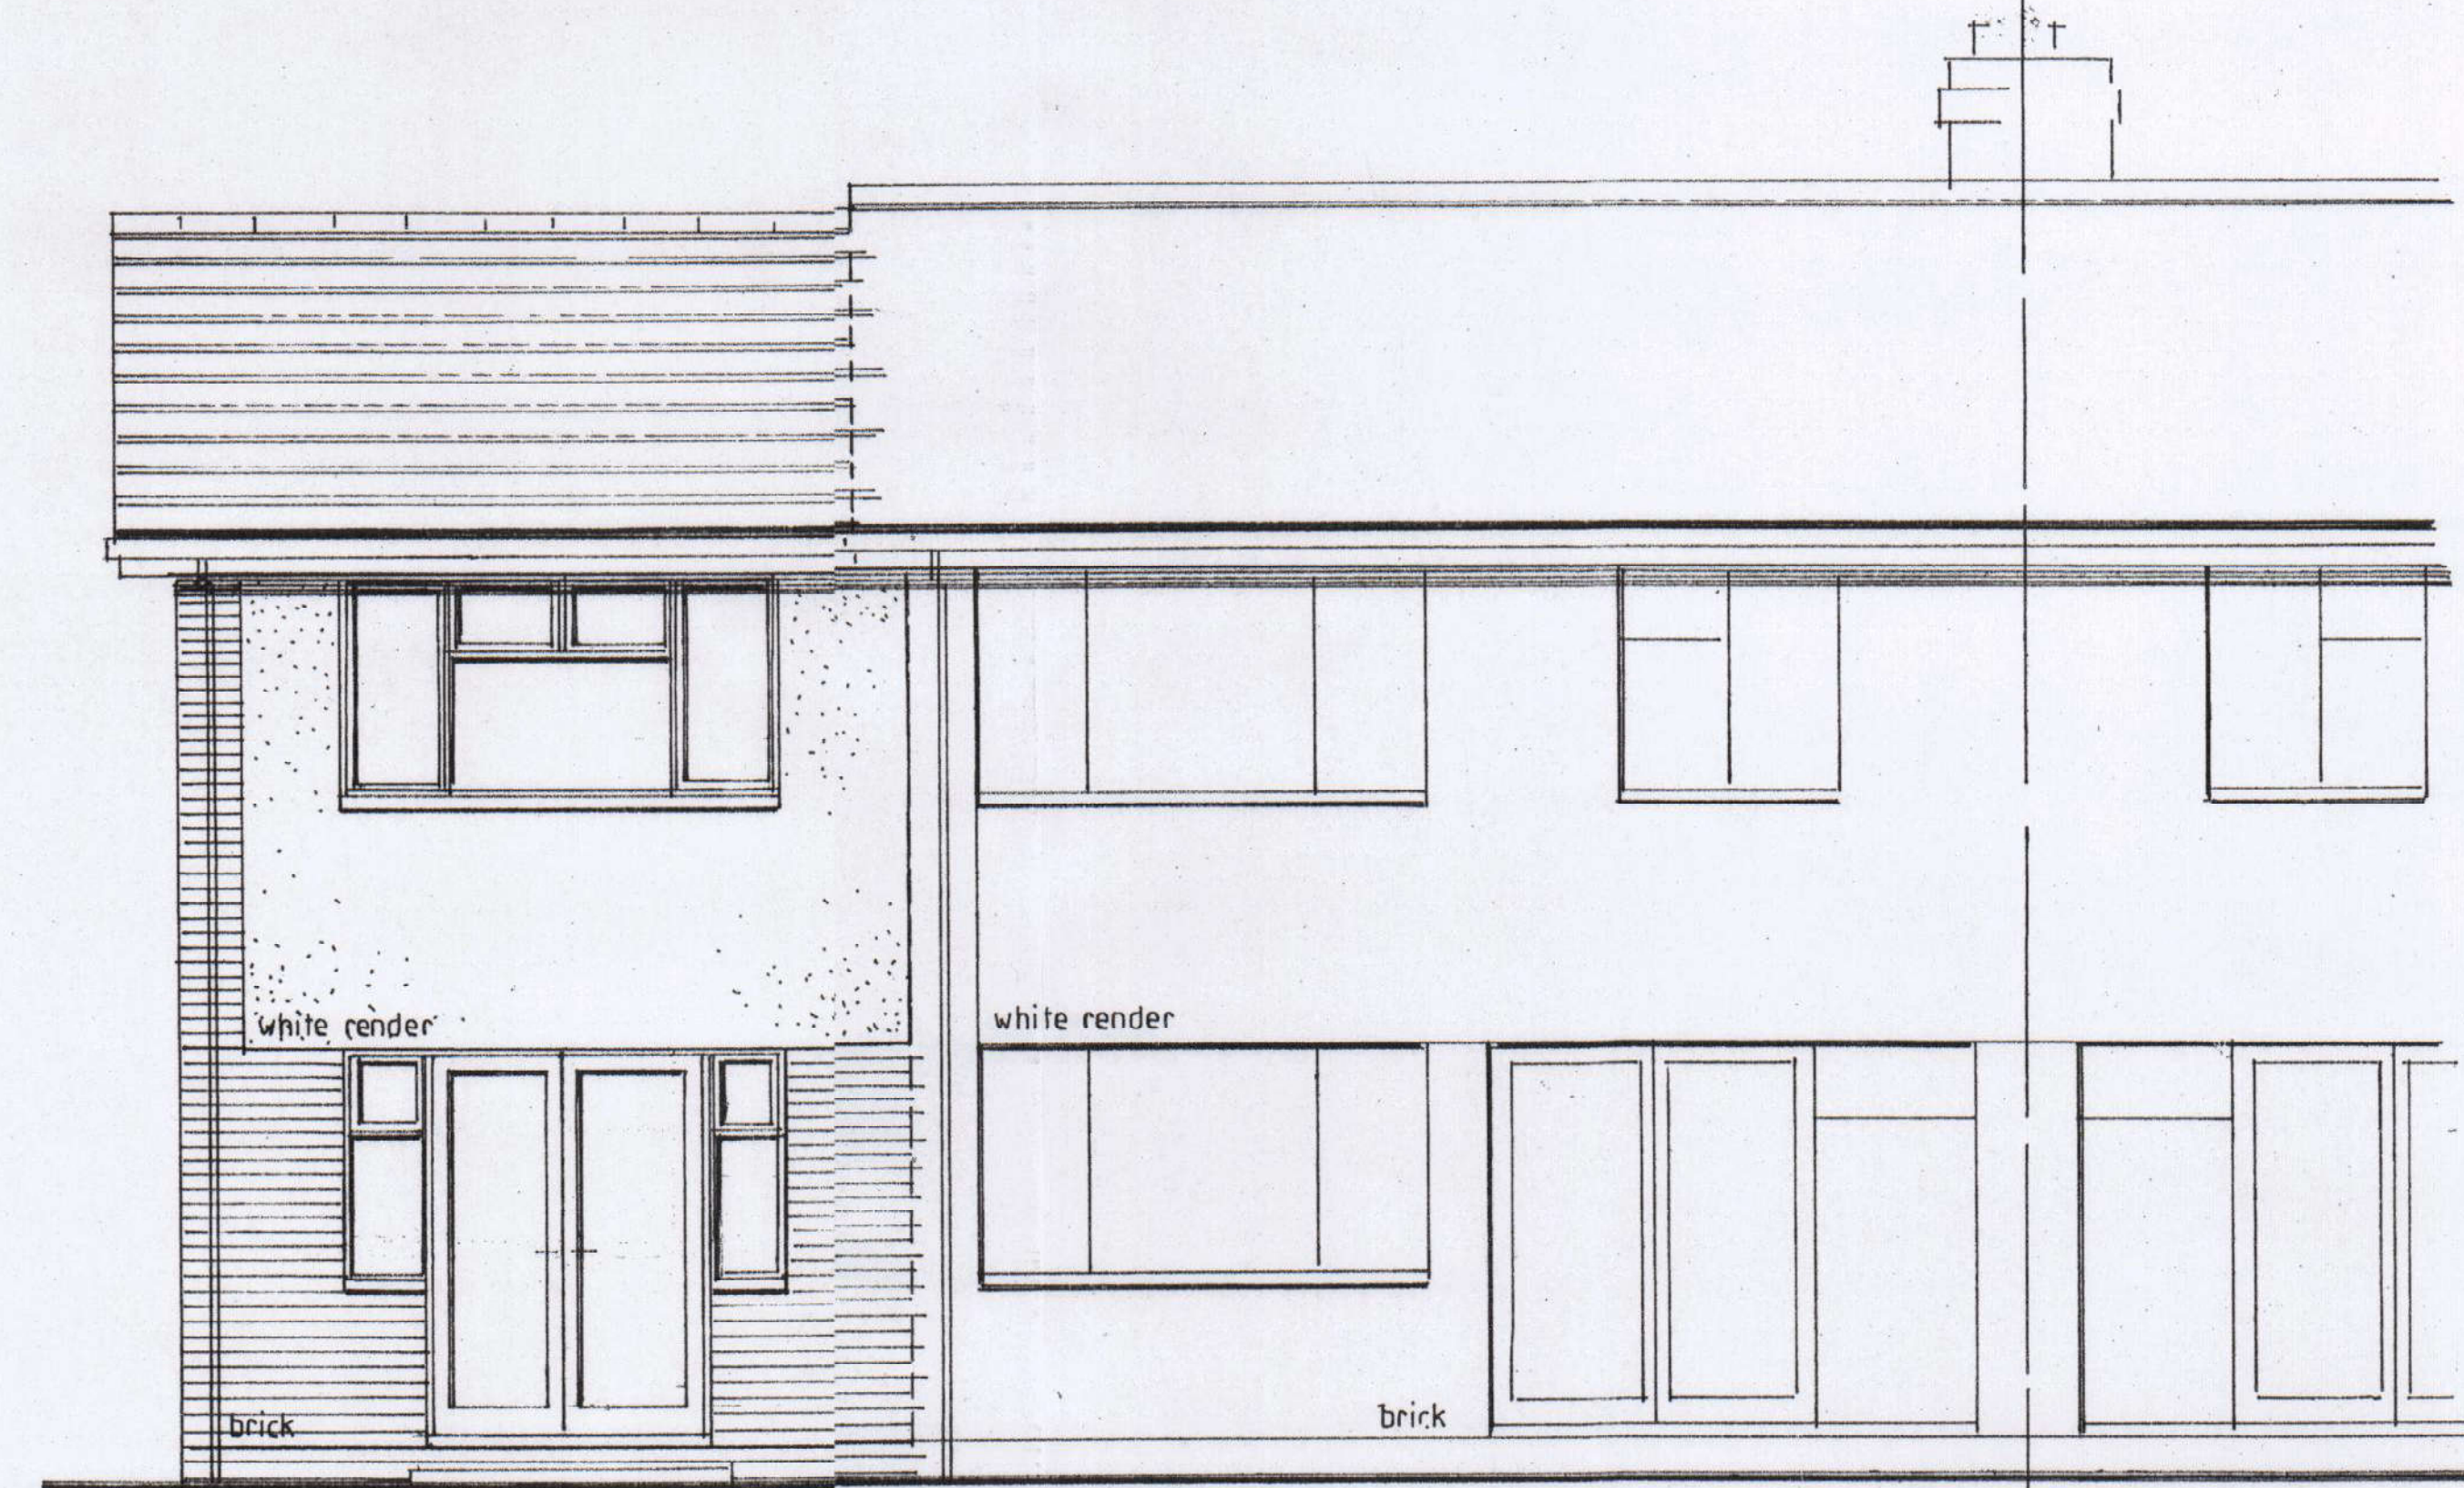


rear-south

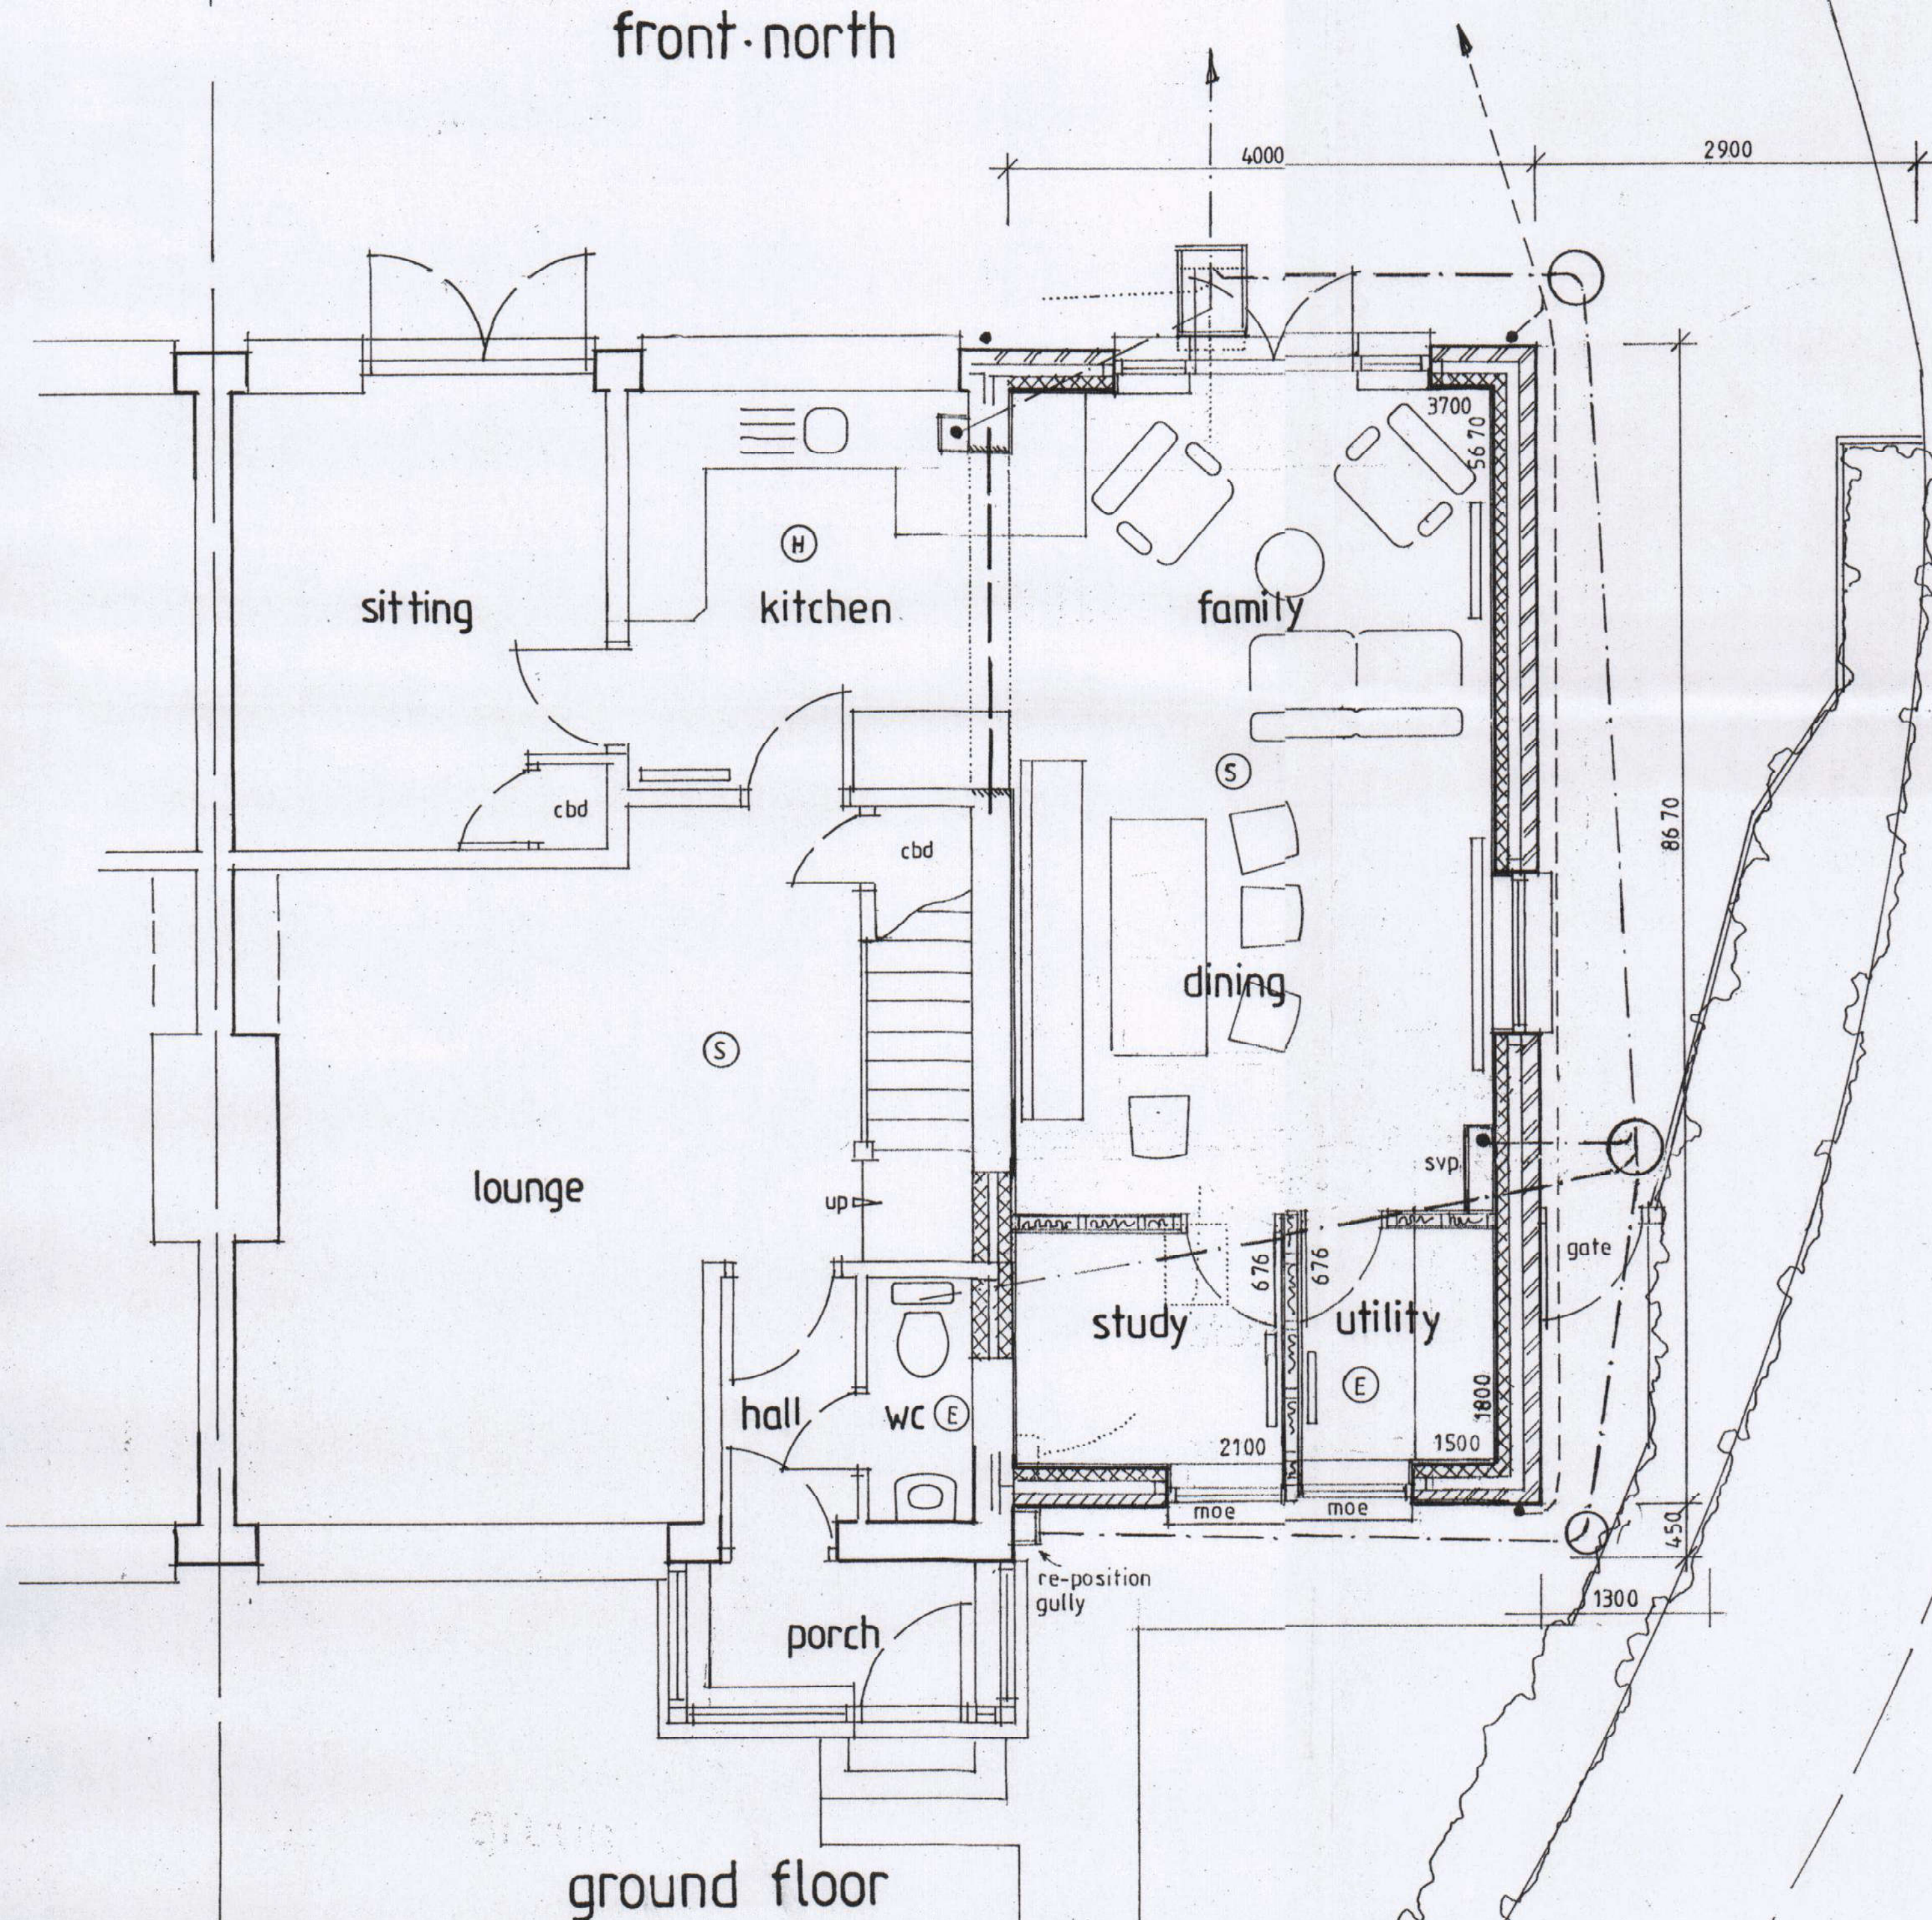


ground floor

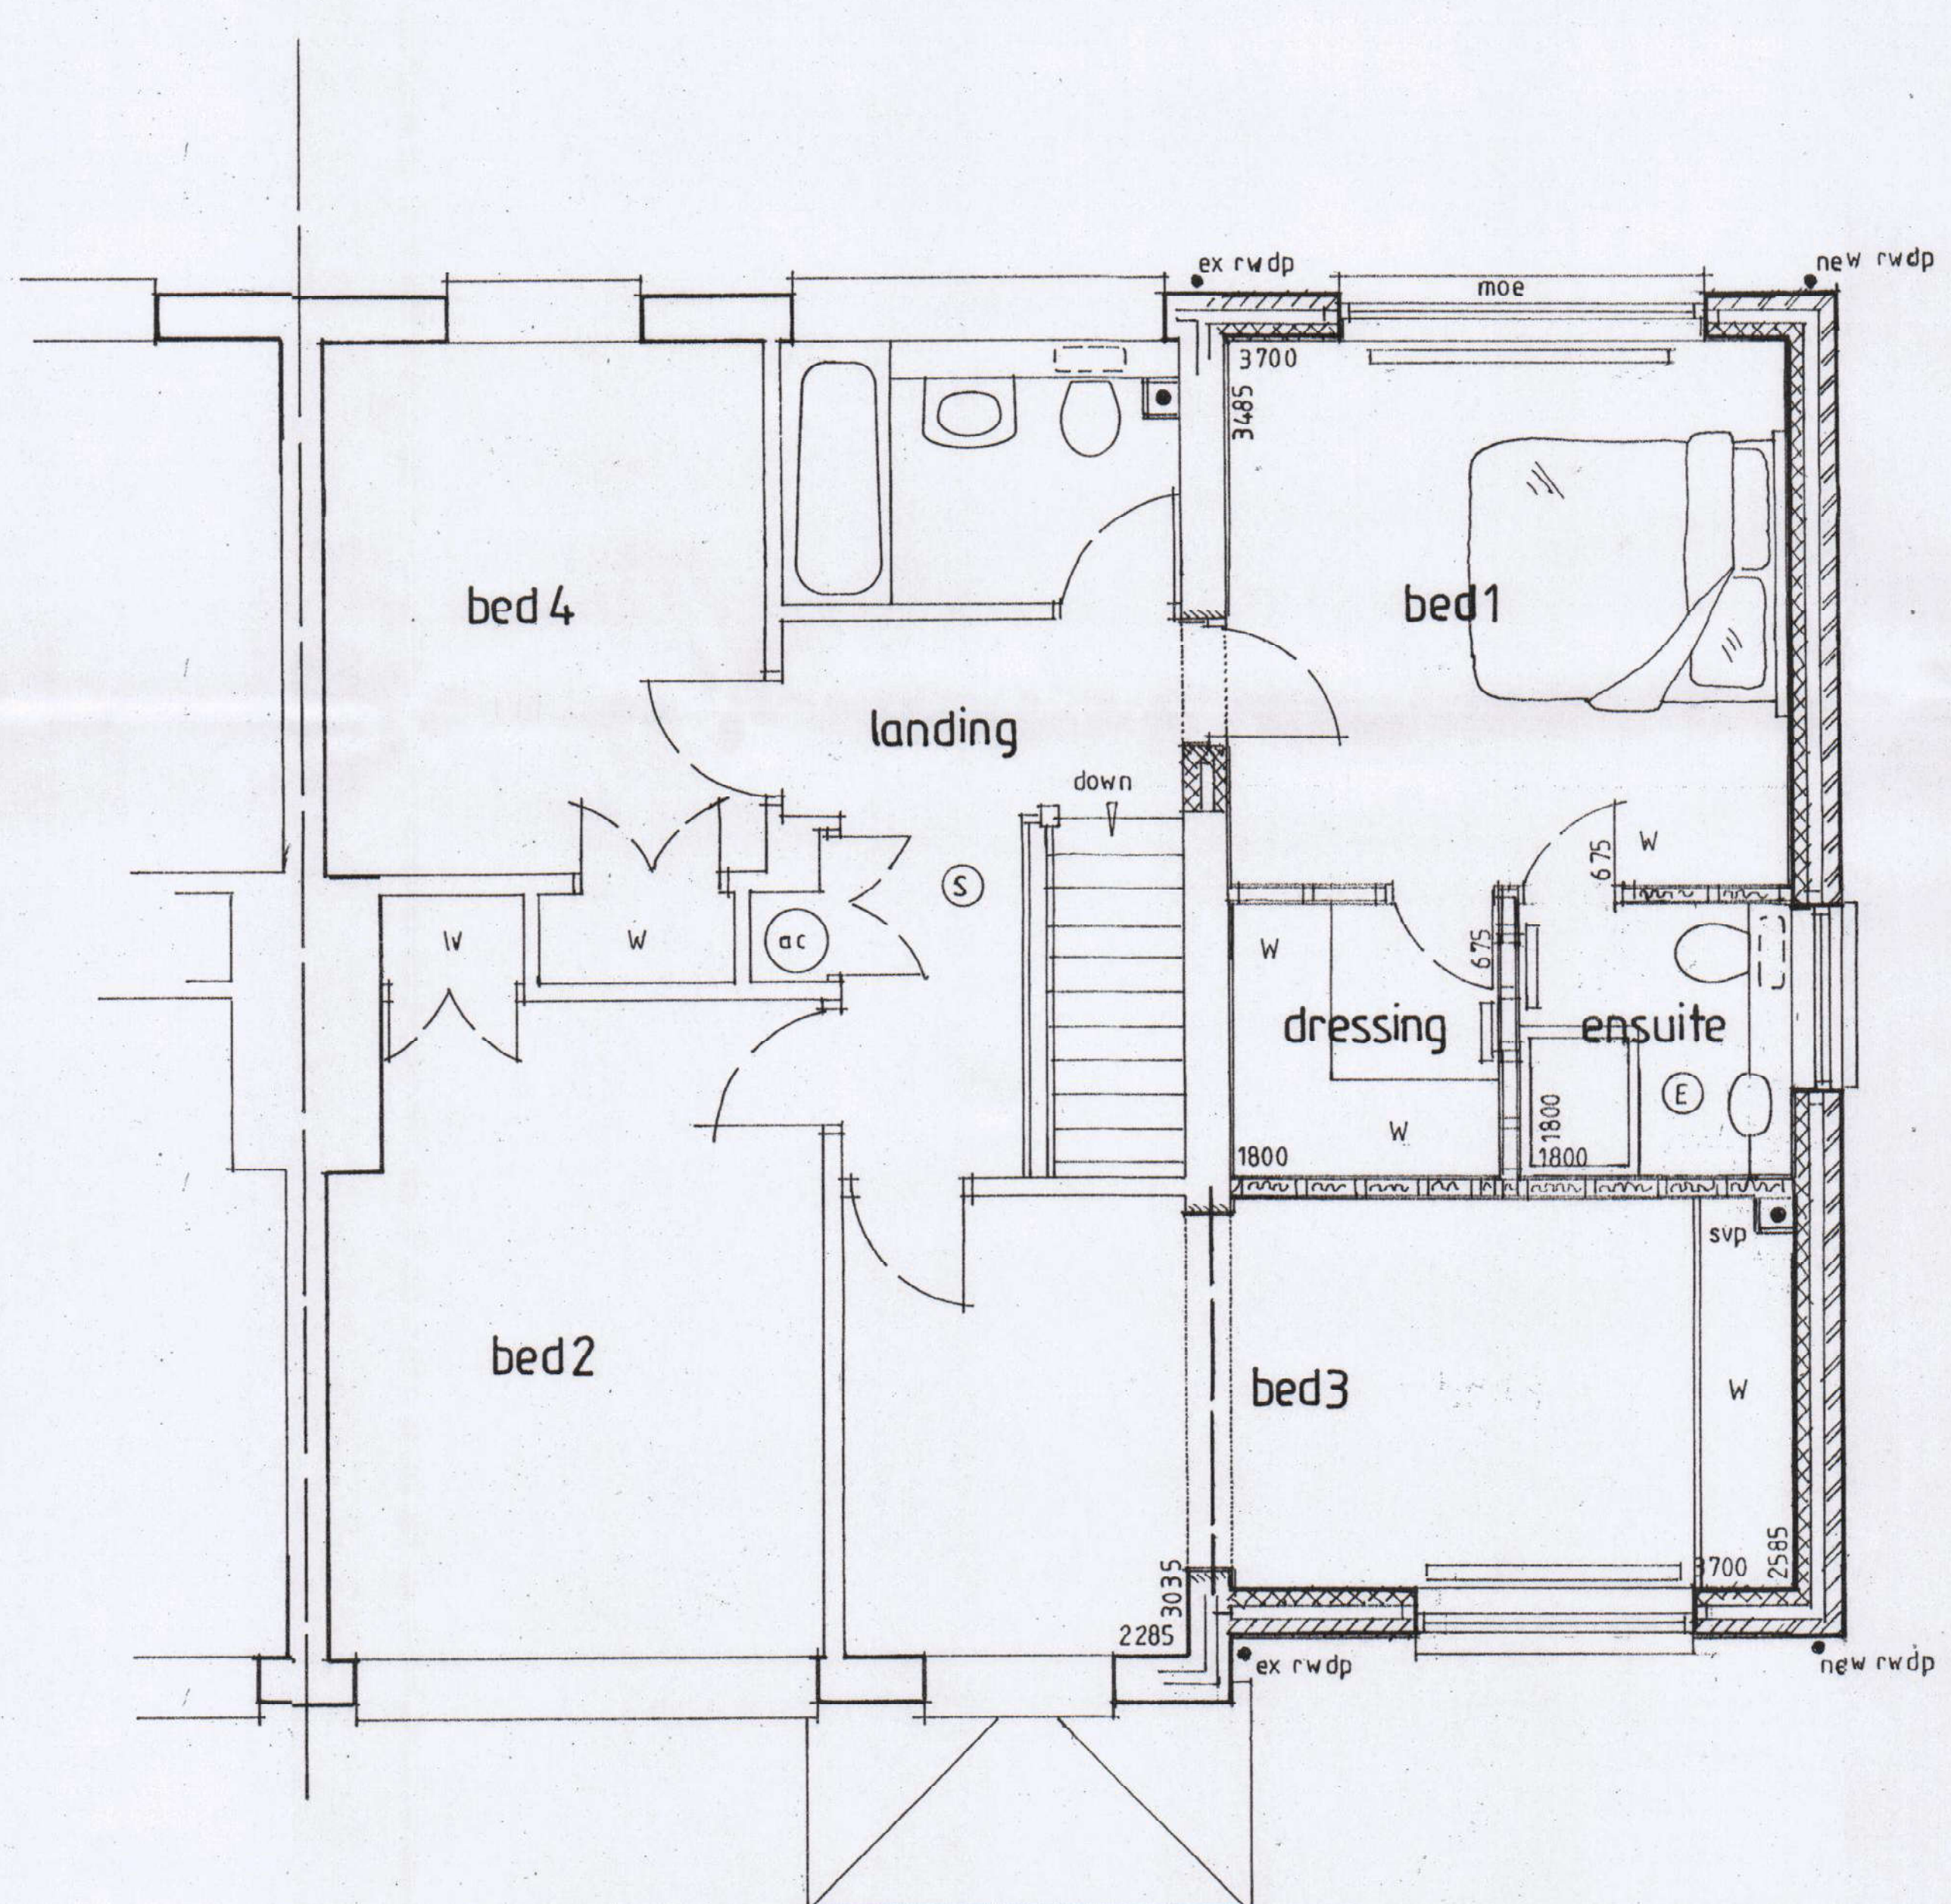

first floor

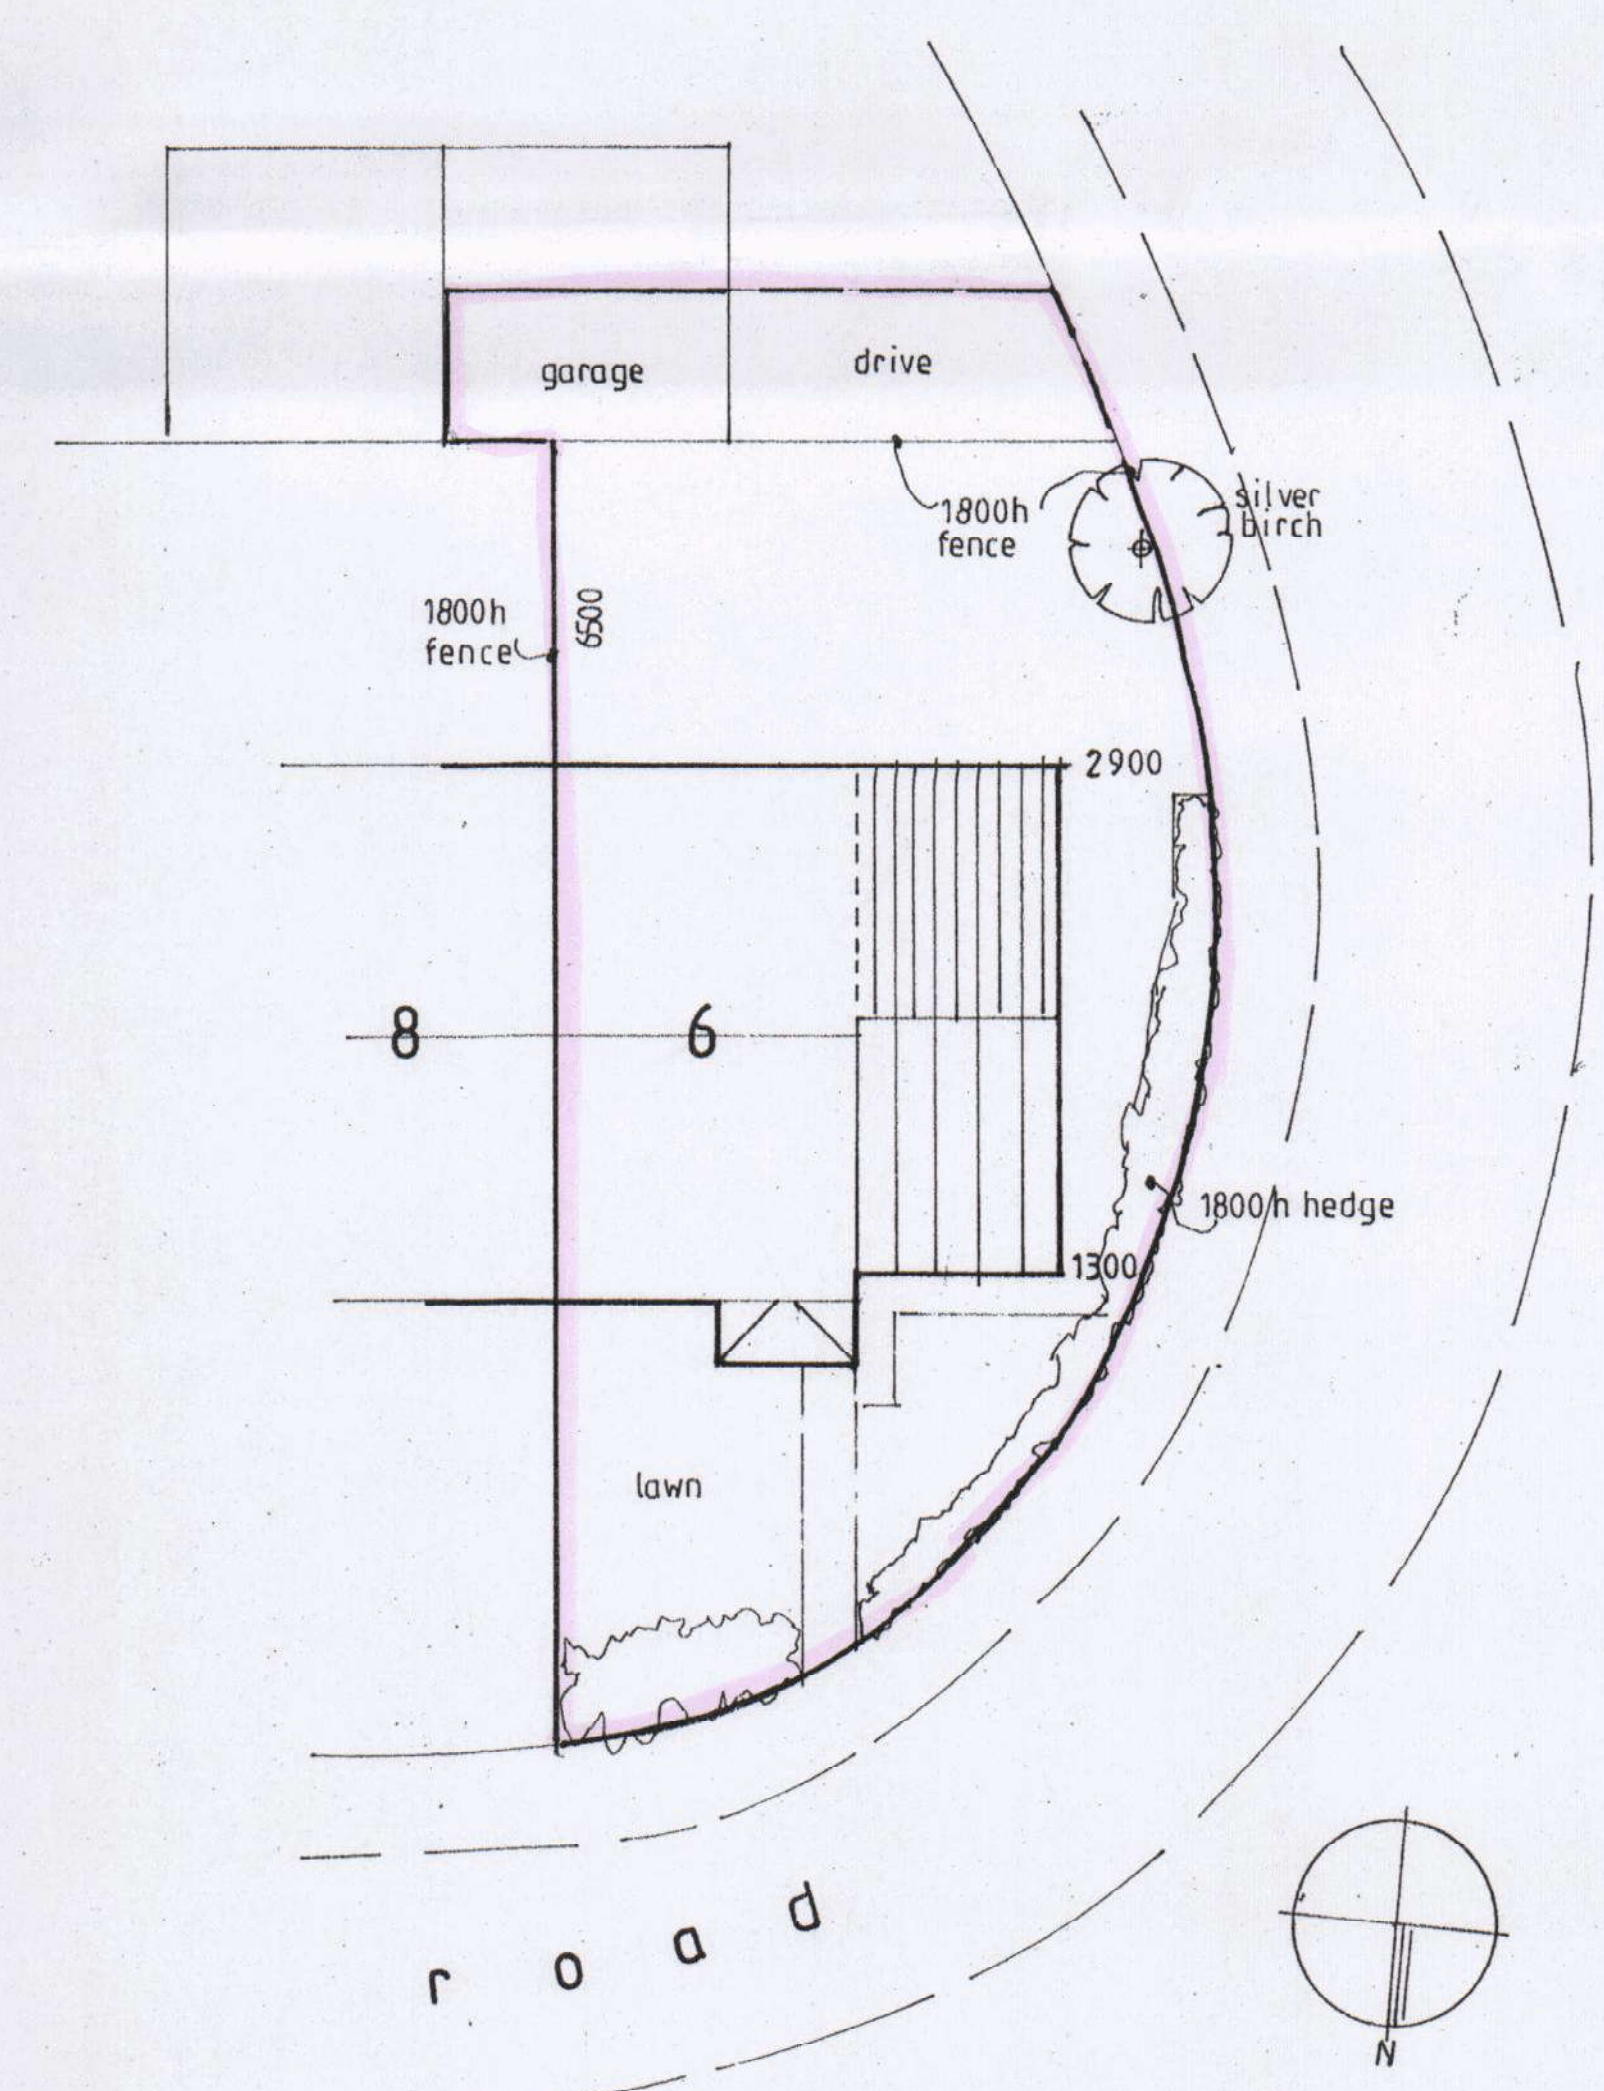

site plan 1/200

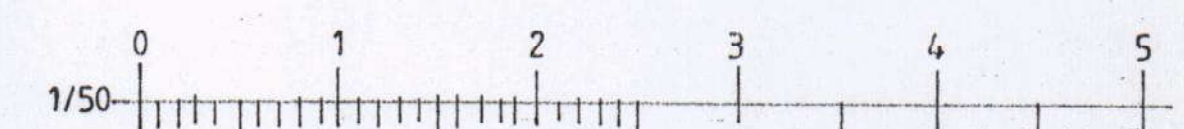

PROPOSED 2-STOREY SIDE ADDITION, 6 BLENHEIM GARDENS, HAVANT, PO9 2PN.

Scale:1/50

Drwg. no. 20/14/2

June 2020.

HAVANT BOROUGH COUNCIL
19 AUG 2020
RECEIVED