

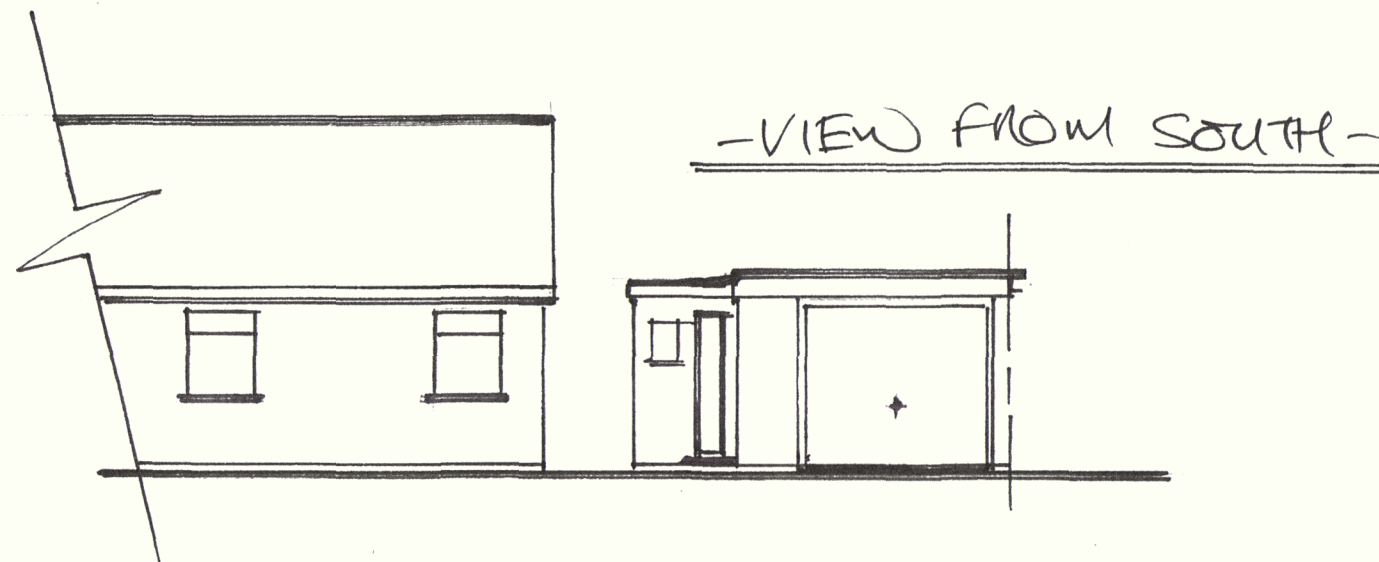


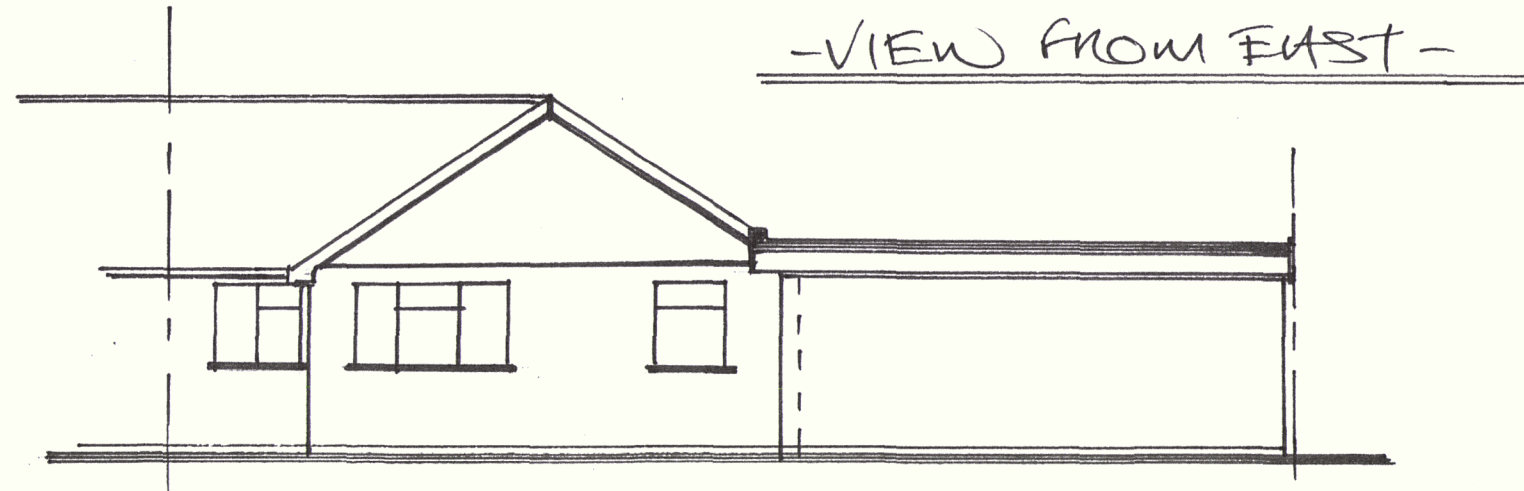

-VIEW FROM WEST-

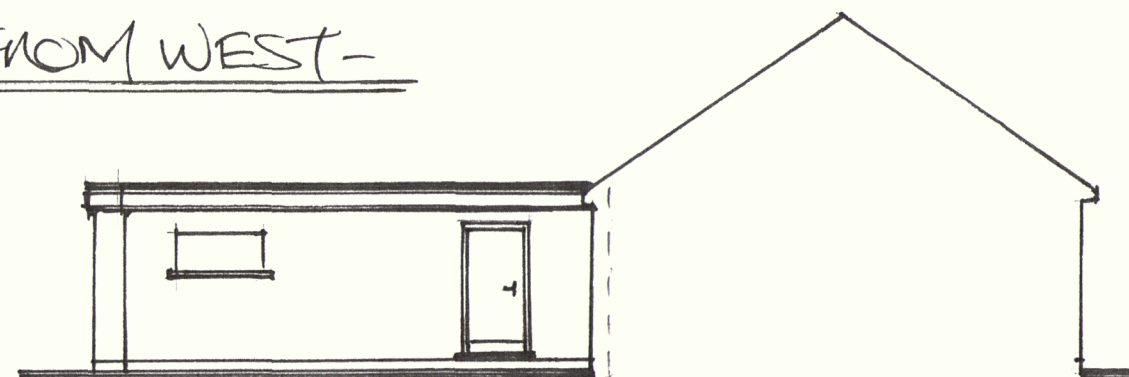

HAVANT BOROUGH
COUNCIL
24 APR 2020
RECEIVED

-13, KEATS CLOSE, WATERLOOVILLE, PO8 8JZ-
-AS EXISTING-

0 1 2 3 4 5 6m-
0.5
-1:100-