

General Notes

These drawings are the copywrite of Apple Tree Architectural Design and must not be reproduced or used without their written permission.

Figured dimensions are to be taken in preference to scaled dimensions and site dimensions are to be check before work commences.

All drawings should be looked at in conjuncture with engineers design and specification.

If external lighting is to be fixed to the building, reasonable provision should be made to enable control and the use of efficient lamps – as agreed with the Building inspector.

Foor roof structure, design and specification refer to manufacturers details.


For all structural details refer to engineers specification and design.

No.	Revision/Issue		Date

Company Details
Apple Tree Architecture
25 Crows Nest Lane
Botley
Southampton
SO30 2DD

Project Name and Address
Mr & Mrs Lyons
122 Greenfield Cres
Waterlooville
Hants

Project	165	Sheet	
Date	May 2020		
Scale	1:50		4

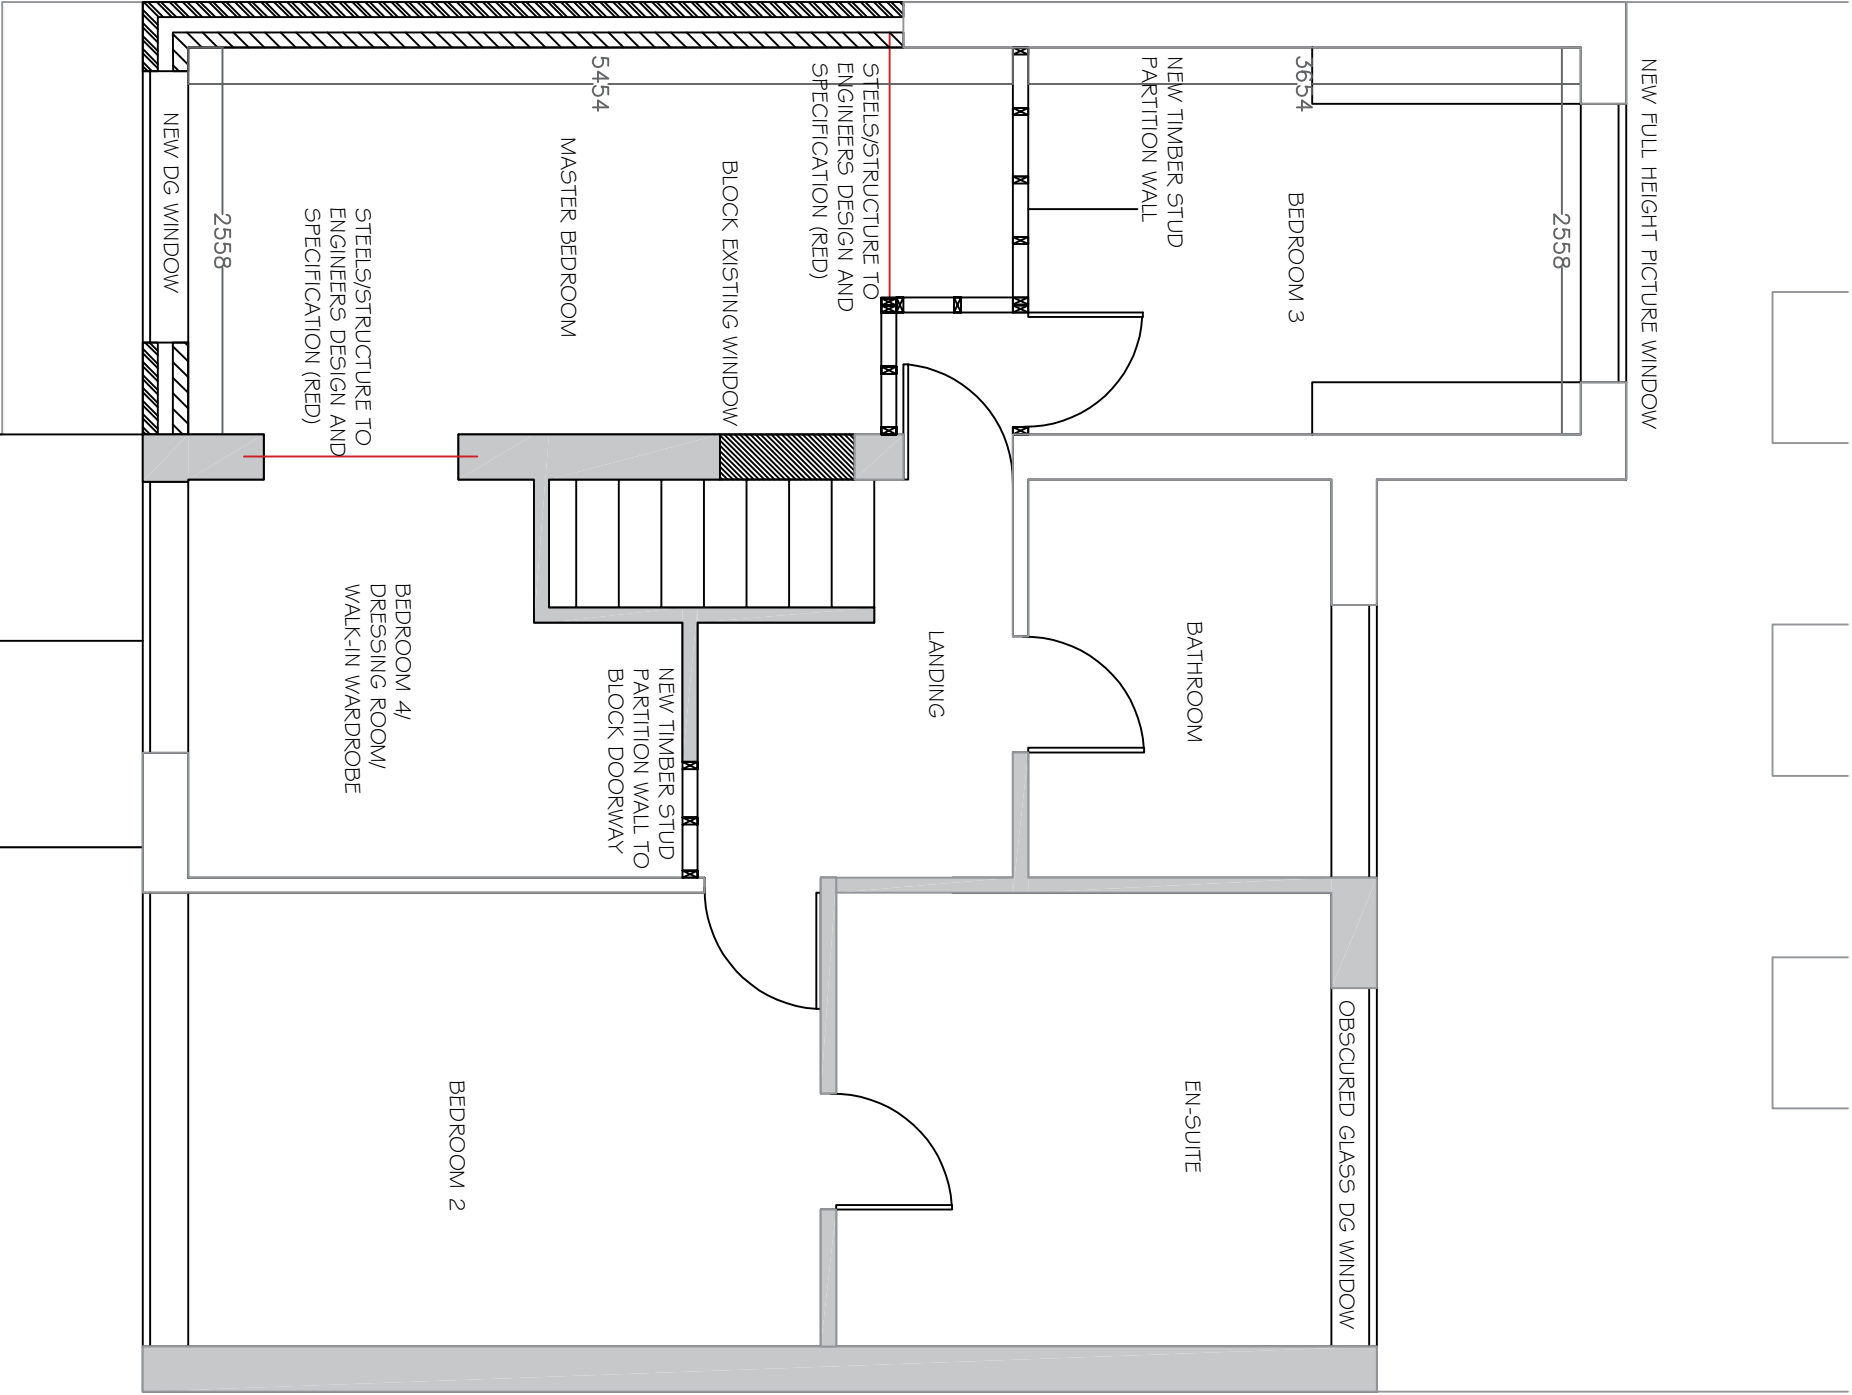

Proposed First Floor Plan

PITCHED ROOF OVER EXISTING PORCH