


Existing rear elevation 1:100

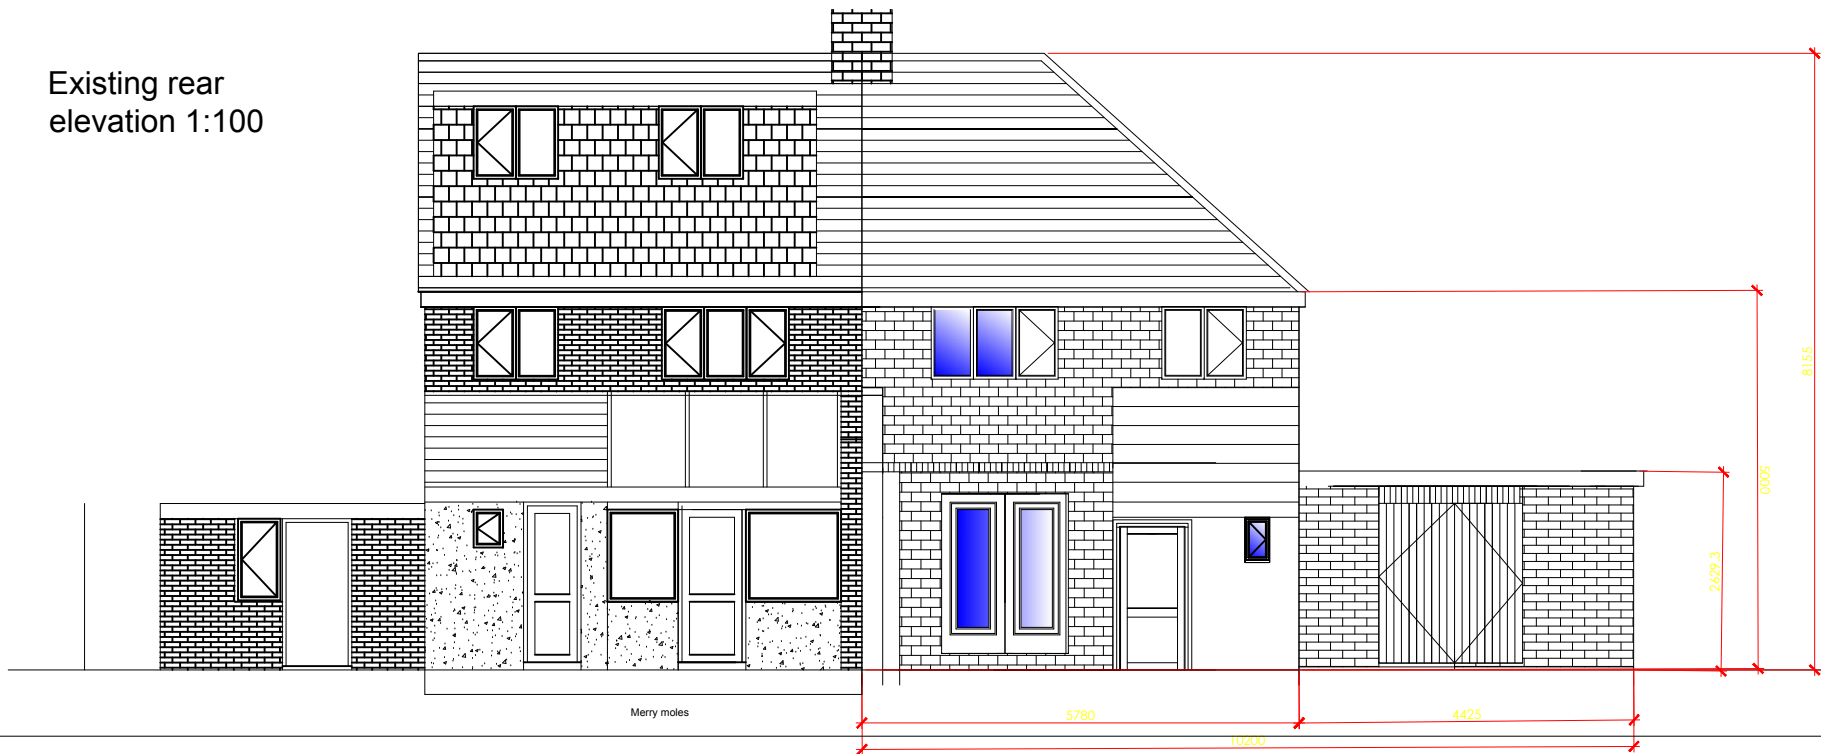

Proposed rear elevation 1:100



Roof to match existing

Brick work and rendering to match existing

2x velux windows in attic