


1 Site Section Y-Y  
1 : 400

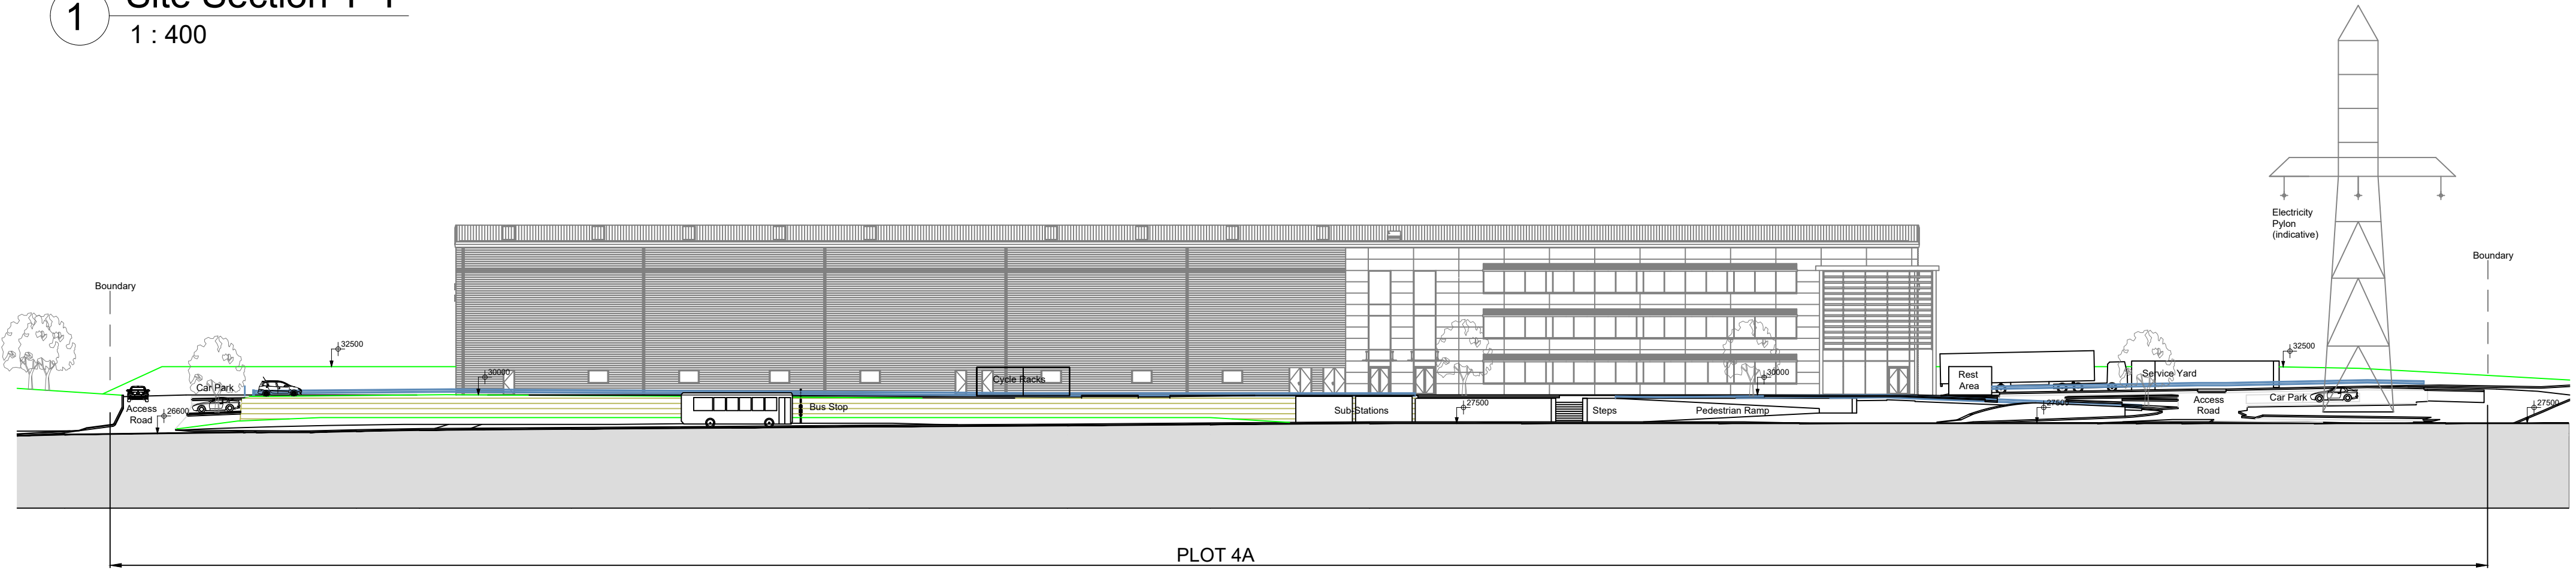

2 Site Section X-X  
1 : 400

Suitability Code (as defined in BS1192)

Work in Progress (WIP)

S0 - Work In Progress

Shared (Non- Contractual)

S1 - Suitable for Co-ordination  
S3 - Suitable for Review & comment  
S5 - Not Used  
S7 - Suitable for AIM Authorisation

WIP to Published (Non-Contractual)

D1 - Suitable for Costing  
D3 - Suitable for Contractor Design

S2 - Suitable for Information  
S4 - Suitable for Stage Approval  
S6 - Suitable for FIM Authorisation


D2 - Suitable for Tender  
D4 - Suitable for manufacture/procurement

Published Documentation (Contractual)

A1, A2, A3, Etc - Approved and accepted as stage complete  
B1,B2,B3, Etc, - Partially signed off with minor comments from the Client

Published for AIM Acceptance

CR - As Construction Record Documentation

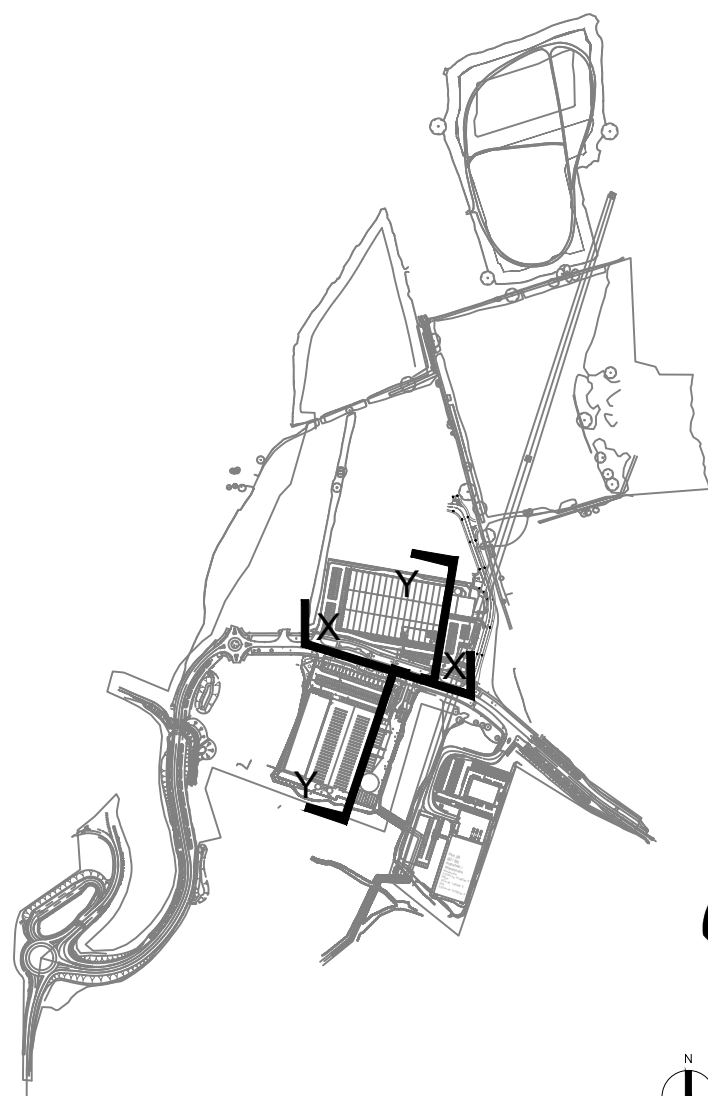

BAM Design Ltd  
An operating company of  
BAM Construct UK Ltd  
Architecture  
Interior Design  
3D Visualisation  
Feasibility Studies  
Structural Engineering  
Environmental Services  
Building Information Modelling  
Centrum Business Park  
Crittins Way, St Albans  
Hertfordshire, AL1 2RD  
01727 894200  
design@bam.co.uk  
www.bam.co.uk

project DHF - Plot 4A - Unit 5

title Site Section

scale 1 : 400 @ A1  
date 06/08/20  
project code DHF- BMD- Z4A- XX- DR- A- 12025  
originator  
volume  
level  
type  
role  
number  
rev  
purpose of issue  
BAM job no. 4330  
S2  
P02