


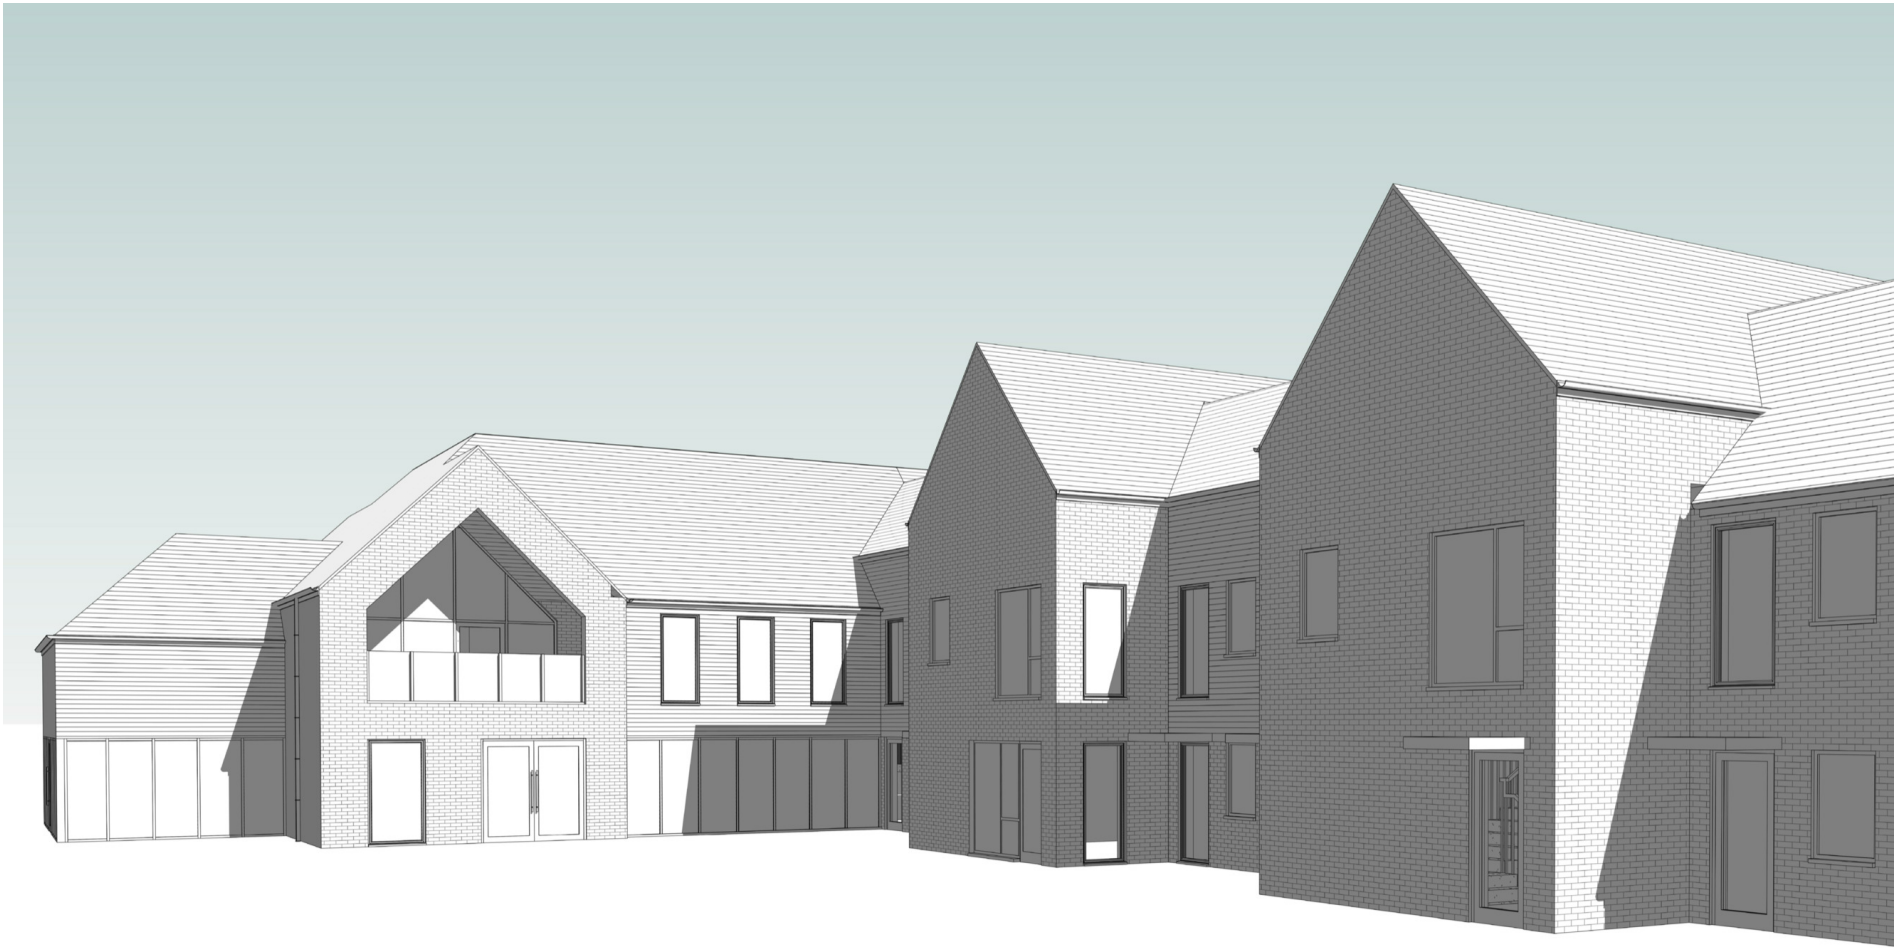

CARE HOME VISUAL - CAR PARK ENTRANCE



CARE HOME VISUAL - NORTHERN ELEVATION ENTRANCE



CARE HOME VISUAL - NORTH EAST CORNER



CARE HOME VISUAL - REAR COURTYARD 1



CARE HOME VISUAL - REAR COURTYARD 2

note:
this drawing is to be read in conjunction with all other relevant architectural drawings.
drawings not to be scaled, use figured dimensions only, all dimensions to be checked on site by the contractor prior to the commencement of any work or specialist production drawings, any discrepancies to be notified to hay associates and further instructions obtained before work is commenced.
copyright © hay associates limited

hay associates limited
a: 1 The Holmes - Skipton
North Yorkshire - YO3 5SL
t: 01757 282547
e: info@hayassociates.co.uk
w: www.hayassociates.co.uk

REV.	NOTE:	DATE
Client: Halebourne Group		
Project: Land at Bedhampton		
Title: CARE HOME - Visualisations		
Scale	Date: Apr '18	Drawn by: MC
Project No: H213	Drawing No: PA07	Checked by: MH