


PLANNING ISSUE

NOTES:

1. Contractors must check all dimensions on site. Only figured dimensions are to be worked from. Discrepancies must be reported to the Architect or Engineer before proceeding.
2. © This drawing is copyright

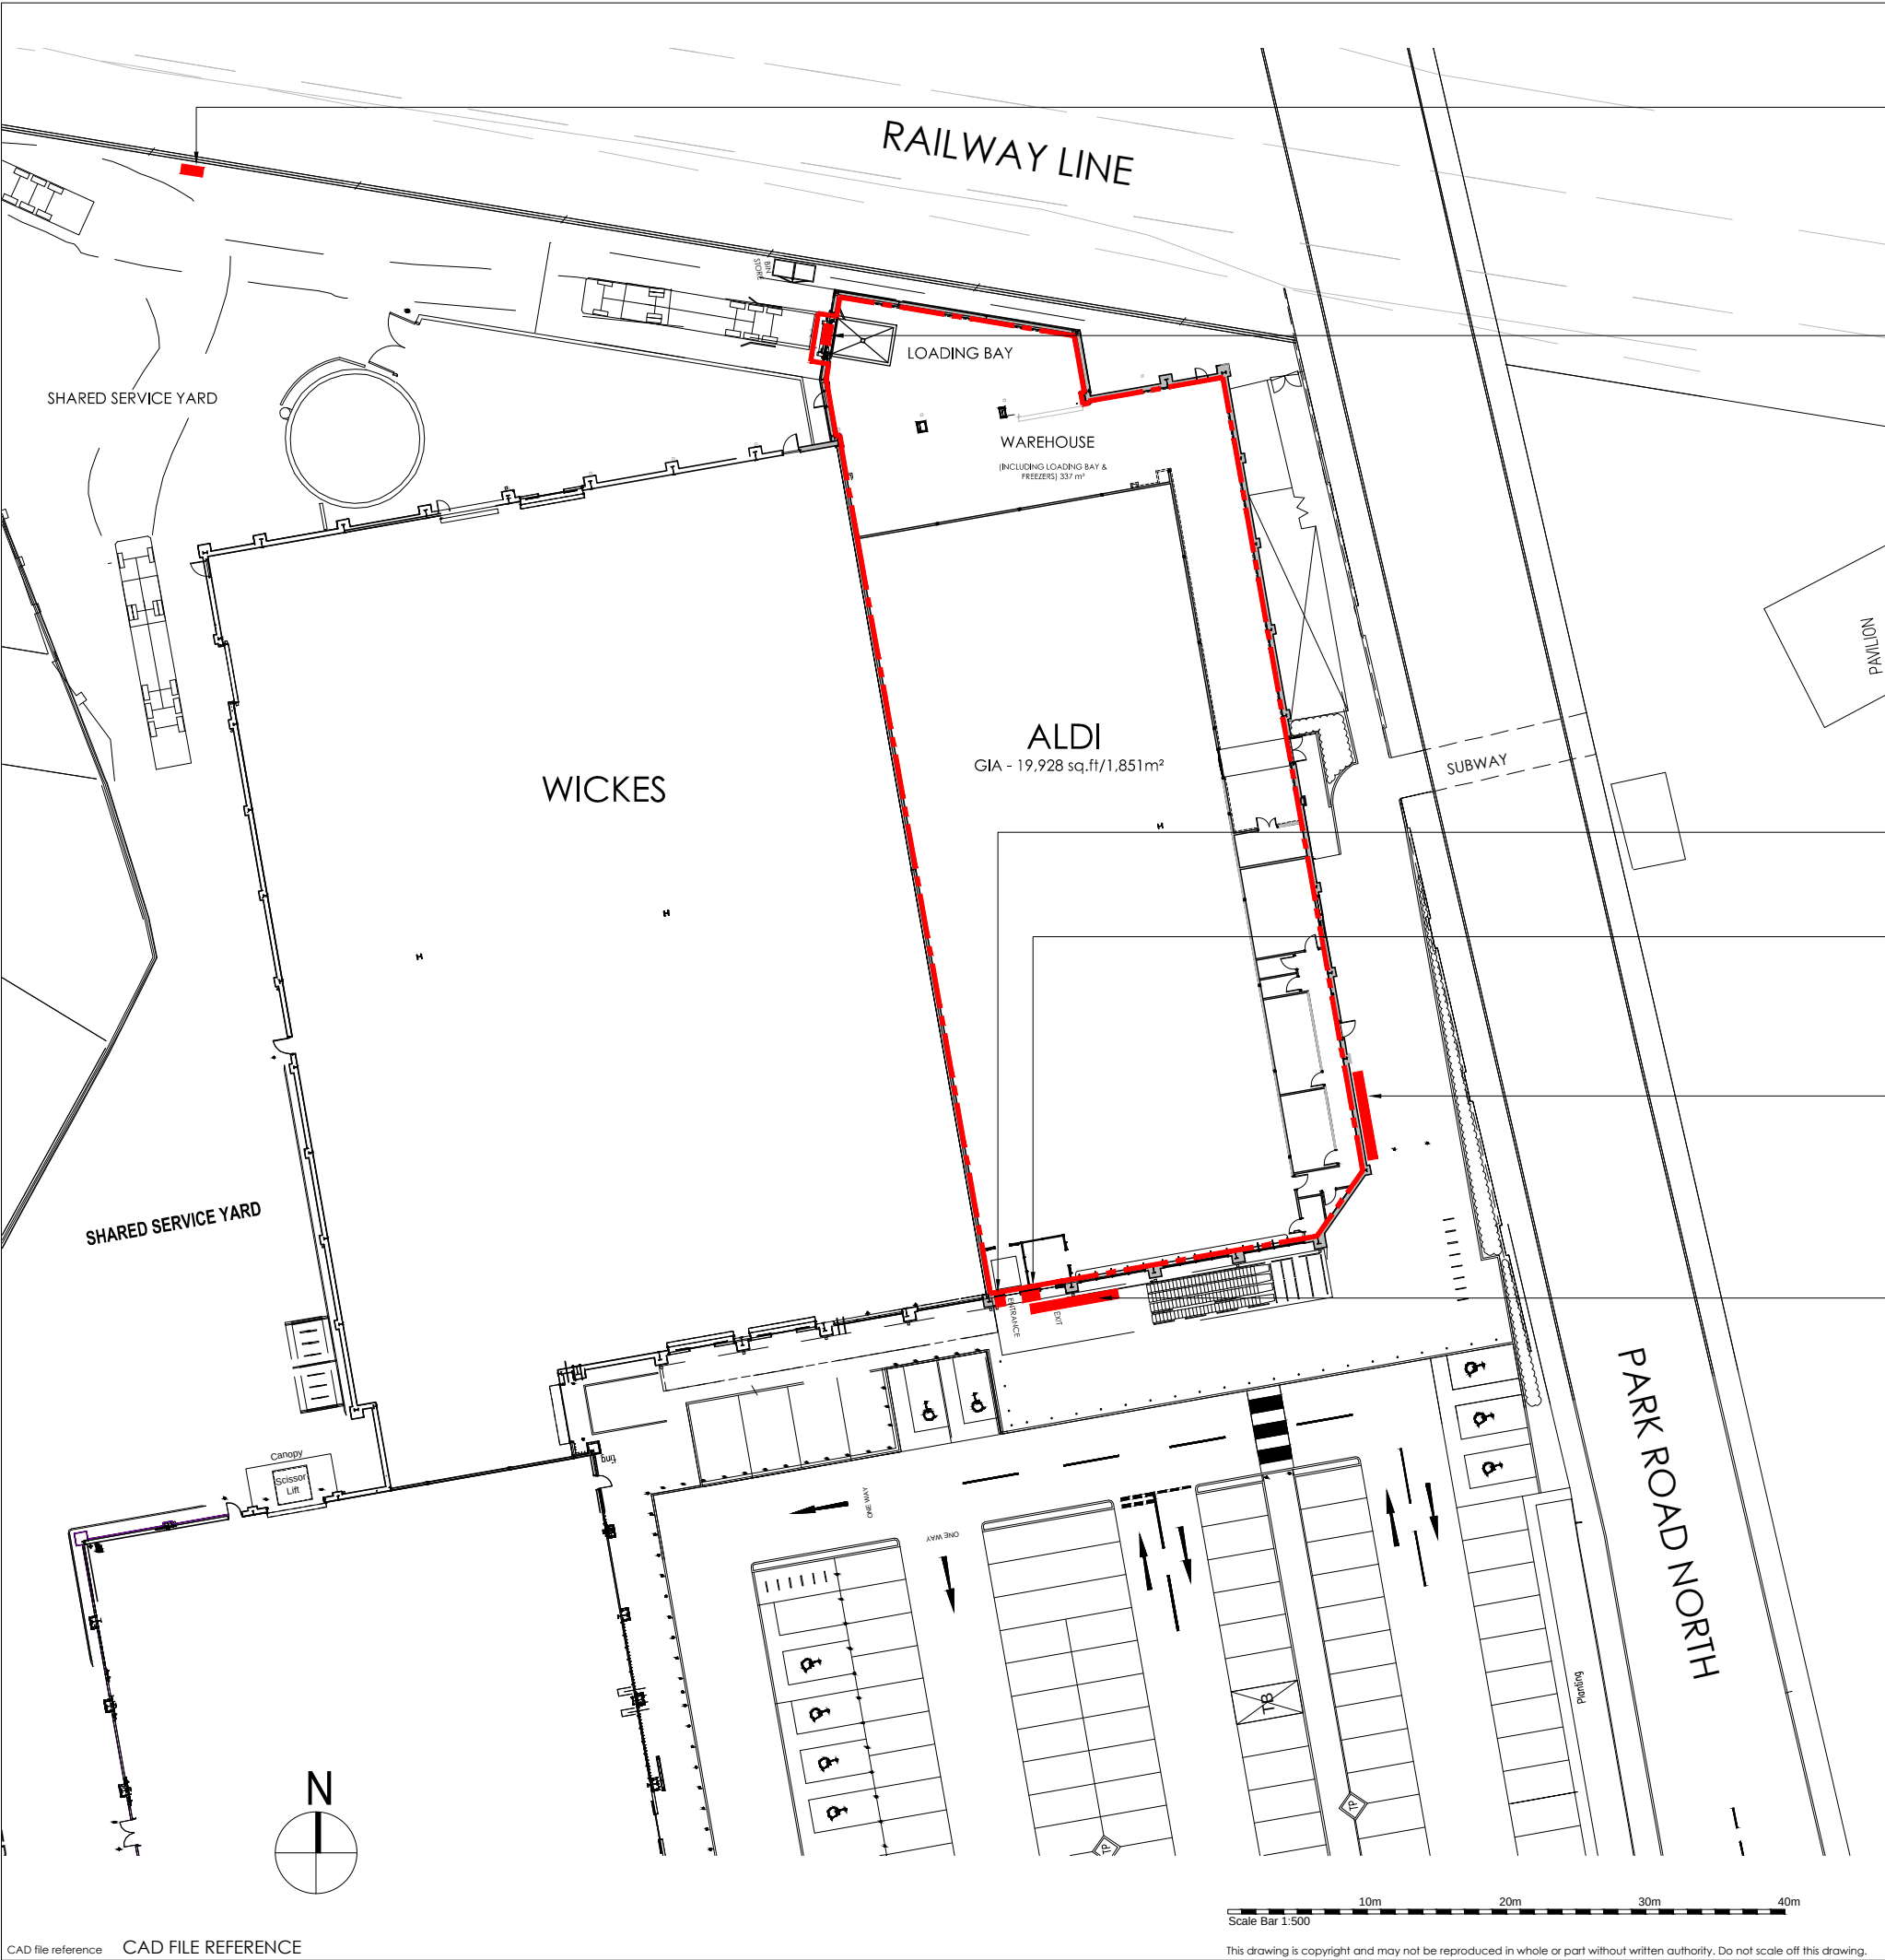

SIGN 6: 'ALDI DELIVERIES' DIRECTIONAL SIGN (500mm x 200mm) FIXED TO FENCE. NON ILLUMINATED

SIGN 4: 'ALDI DELIVERIES' SIGN (1,500mm x 250mm) NON ILLUMINATED

SIGN 3: WELCOME VINYL (523mm x 2200mm x 1.5mm) NON ILLUMINATED

SIGN 2: NEW ALDI LOGO VINYL (1,240mm x 1,480mm x 1.5mm)

SIGN 5: ALDI CASEMENT SIGN (6,387mm x 2,000mm x 120mm) INTERNALLY ILLUMINATED

SIGN 1: ALDI CASEMENT SIGN (6,387mm x 2,000mm x 120mm) INTERNALLY ILLUMINATED



Project Title		Drawing Title	
PROPOSED FOODSTORE		PROPOSED ADVERTISEMENT LOCATIONS	
HAVANT CENTRAL RETAIL PARK PARK WAY HAVANT PO9 1HH		Job-Dwg No	2743-SHP-150
Client		2743-SHP-150	
ALDI STORES LIMITED - SHEPPEY		Rev -	
Status		Rev -	
PLANNING		Rev -	
Scale		Rev -	
1:500		Rev -	
Drawing Size		Rev -	
A3		Rev -	
Date		Rev -	
05.08.2019		Rev -	
Drawn By		Rev -	
SR		Rev -	
Checked		Rev -	
RO'D		Rev -	

2 St. Johns North,
Wakefield, WF1 3QA
t. 01924 291800

Carvers Warehouse, 77 Dale Street,
Manchester, M1 2HG
t. 0161 2388555

The Old Rectory, 79 High Street,
Newport Pagnell, MK16 8AB
t. 01908 211377

101 London Road,
Reading, RG1 5BY
t. 0118 9507700

10 Gees Court, St Christophers Place,
London, W1U 1JJ
t. 0207 4091215

THE
HARRIS
PARTNERSHIP

ARCHITECTS
www.harrispartnership.com