
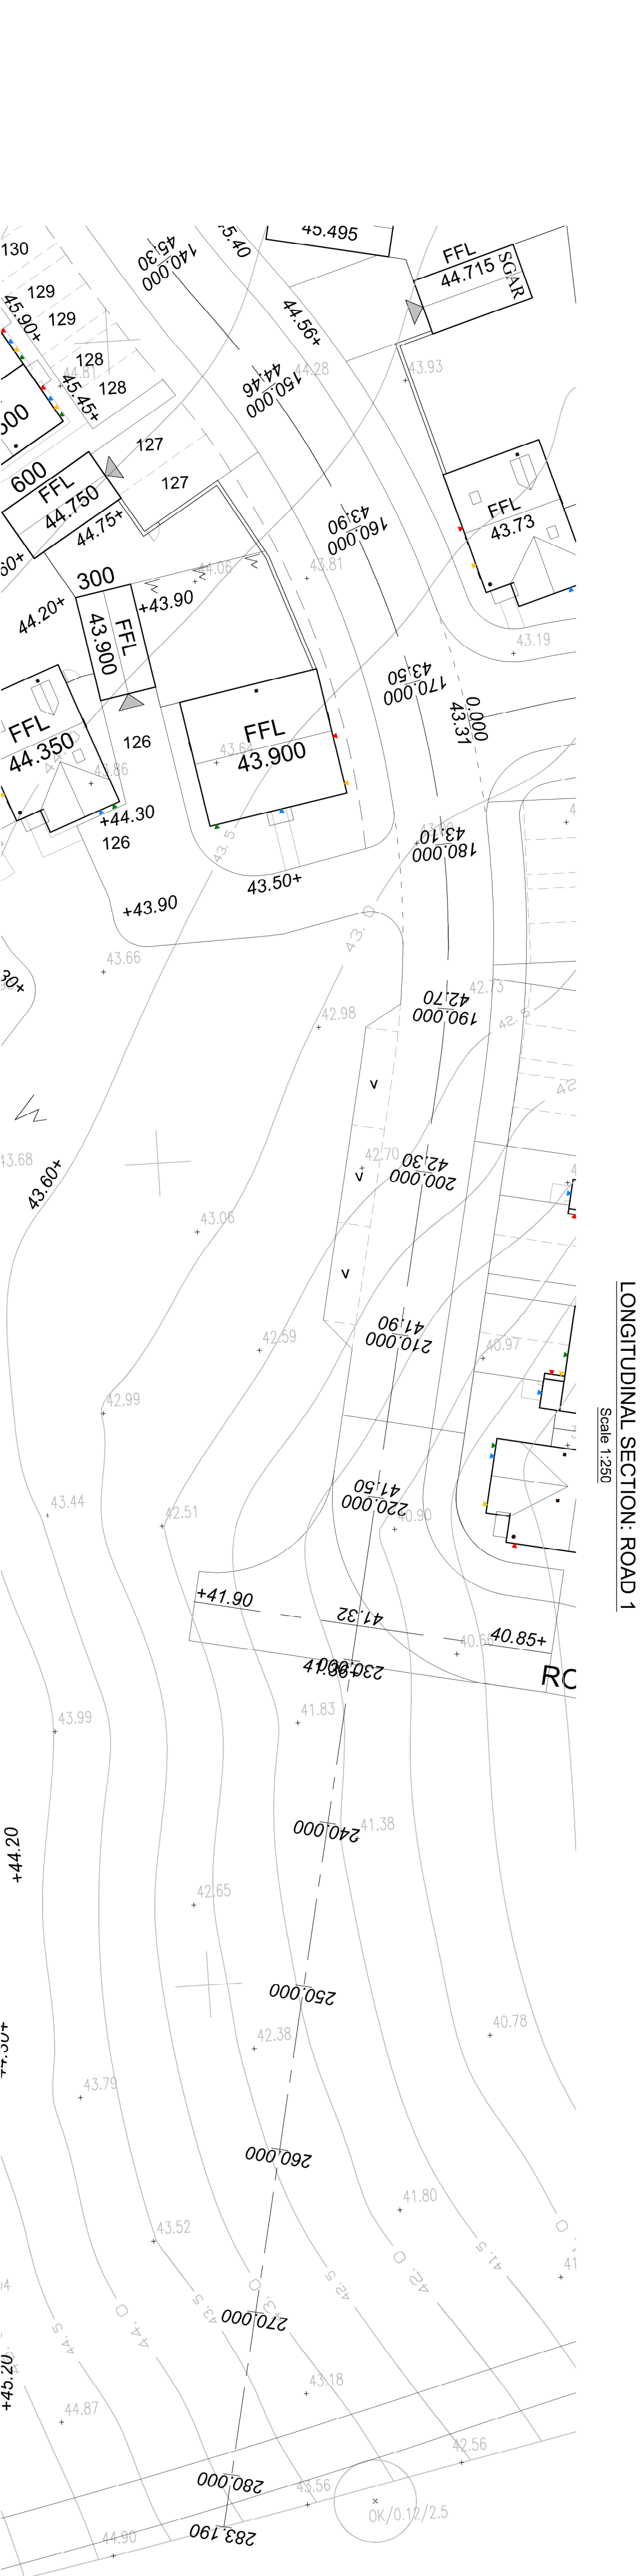
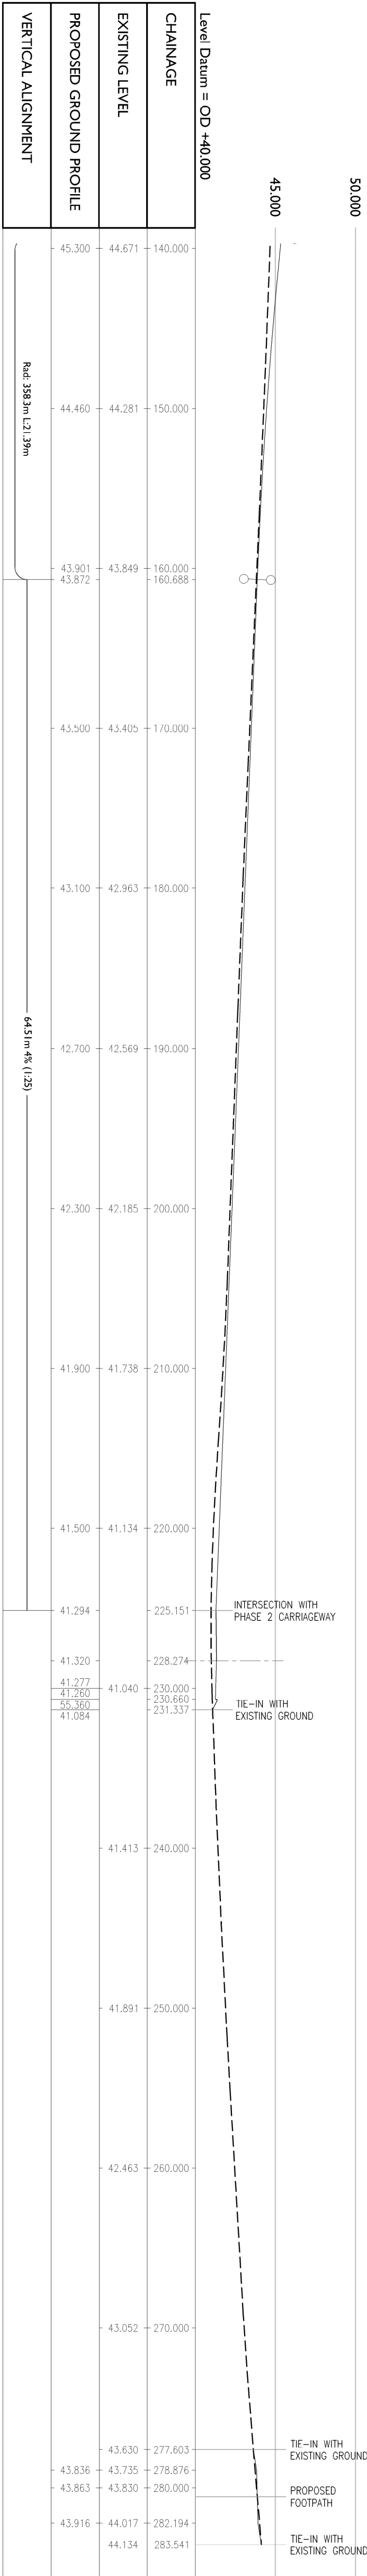
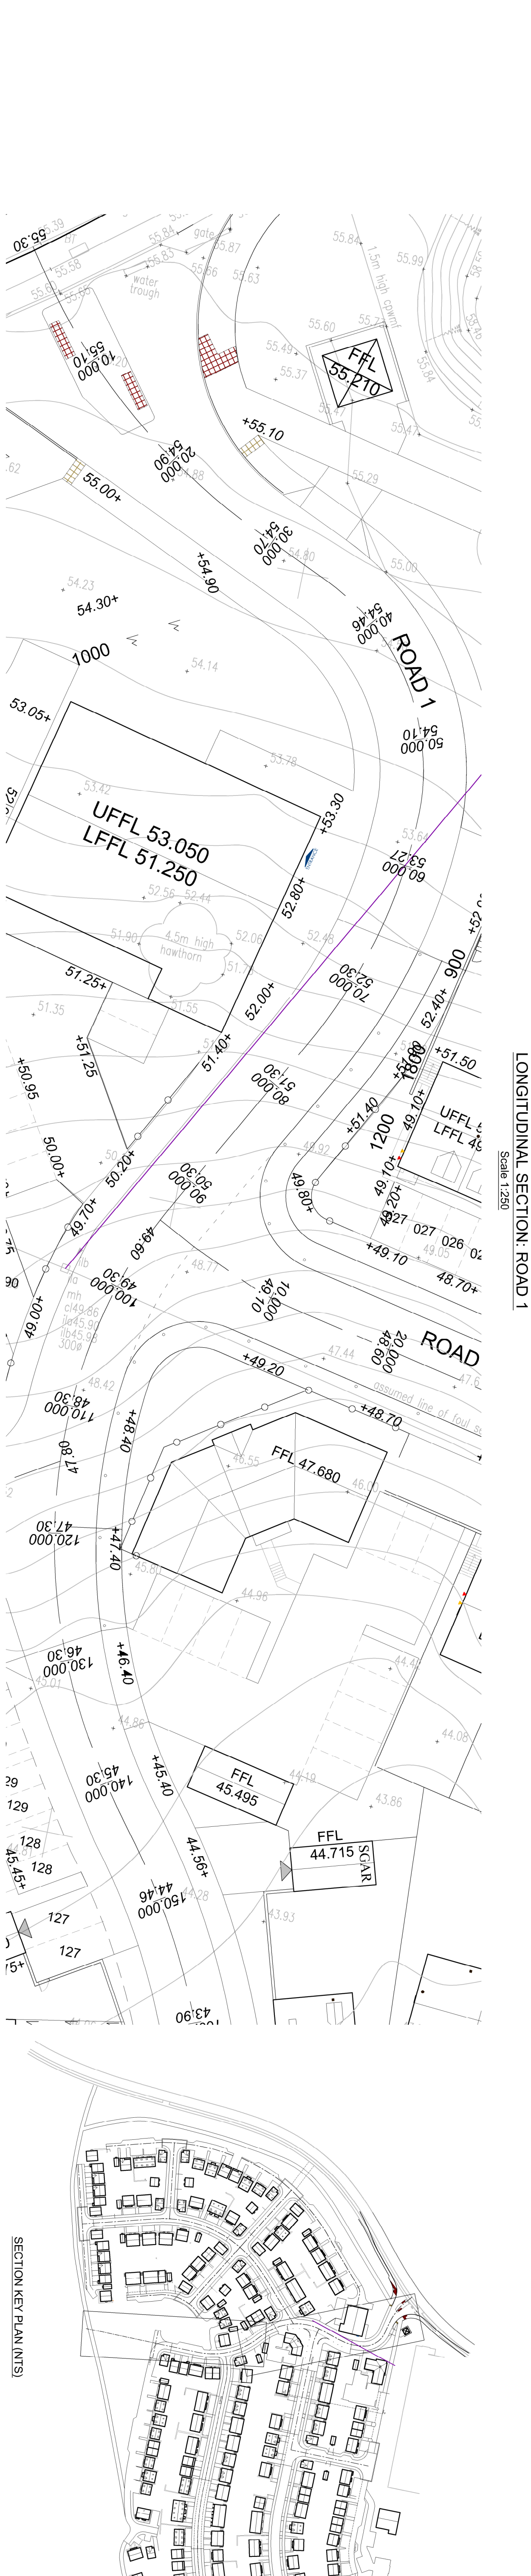


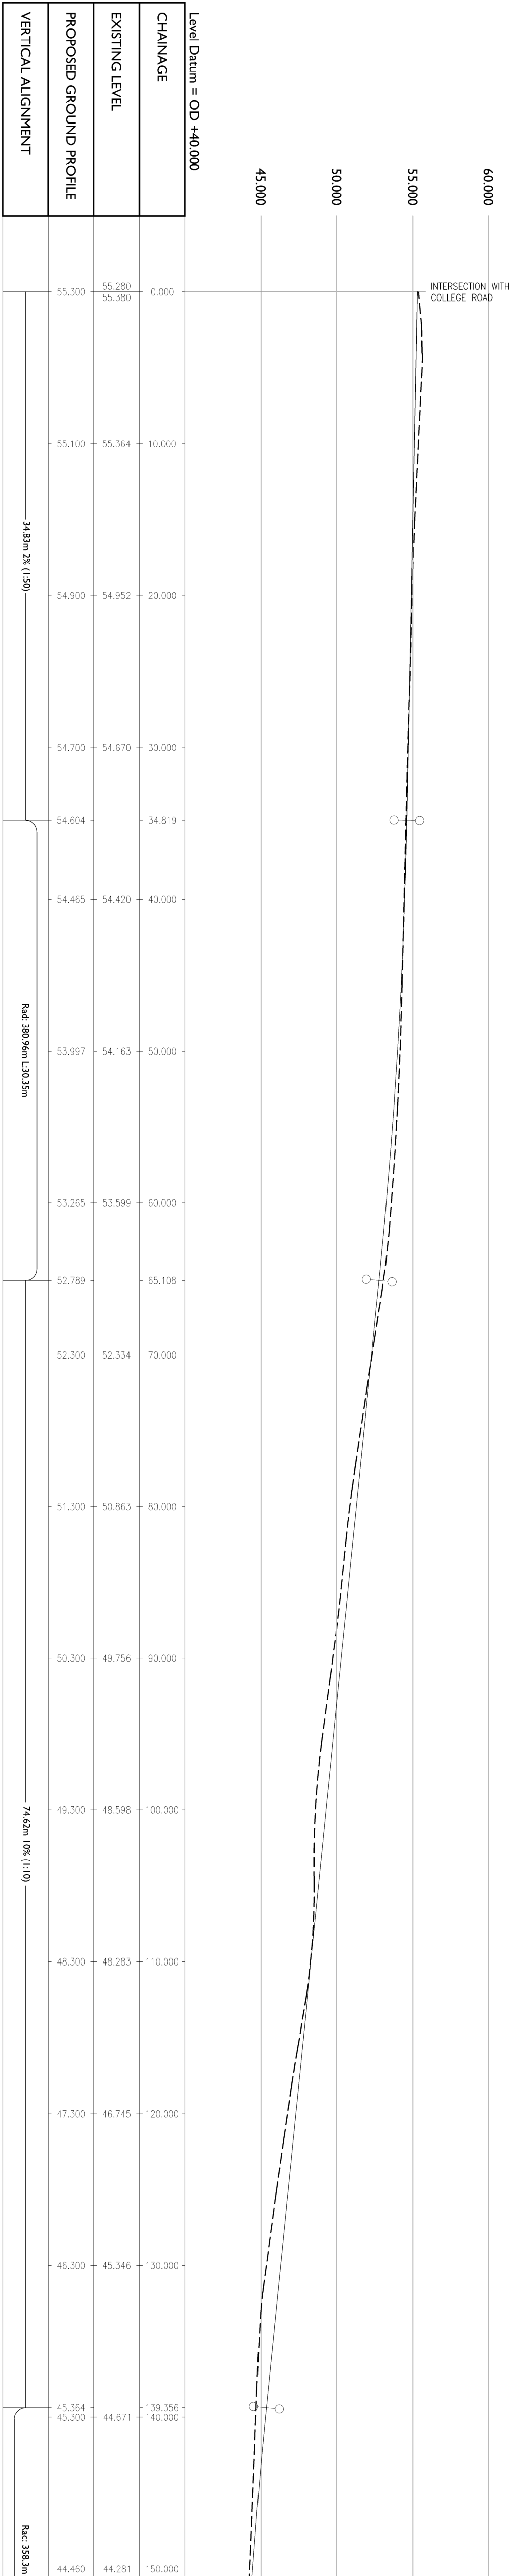

Job Title
CAMPDOWN

Drawing Title
Ph. 1. ROAD 1 LONG SECTION

Job No
2342

Drawing No

Rev
A

Date
10.12.2019

Revision Details
FIRST ISSUE

DLS
DB

Date
06.12.2019

Scale
1:250 @ A1 / 1:500 @ A3

Status
APPROVAL

PERSIMMON
Together, we make a home

Rev
A

Date
10.12.2019

Revision Details
FIRST ISSUE

DLS
DB

Date
06.12.2019

Scale
1:250 @ A1 / 1:500 @ A3

Status
APPROVAL

Rev
A

Date
10.12.2019

Revision Details
FIRST ISSUE

DLS
DB

Date
06.12.2019

Scale
1:250 @ A1 / 1:500 @ A3

Status
APPROVAL