



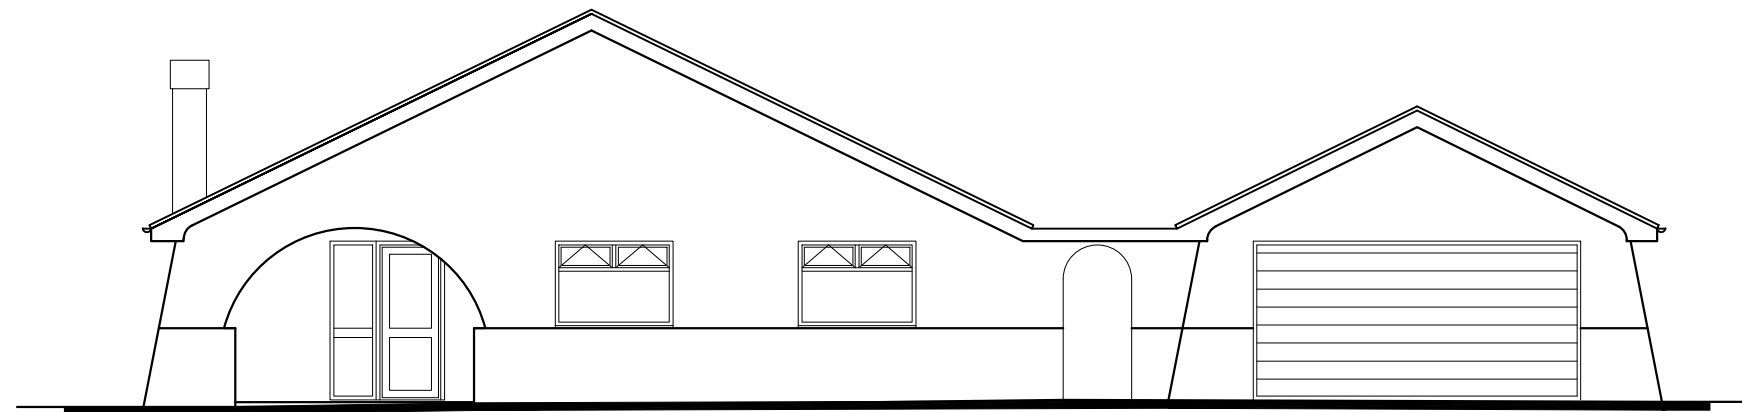

NORTH

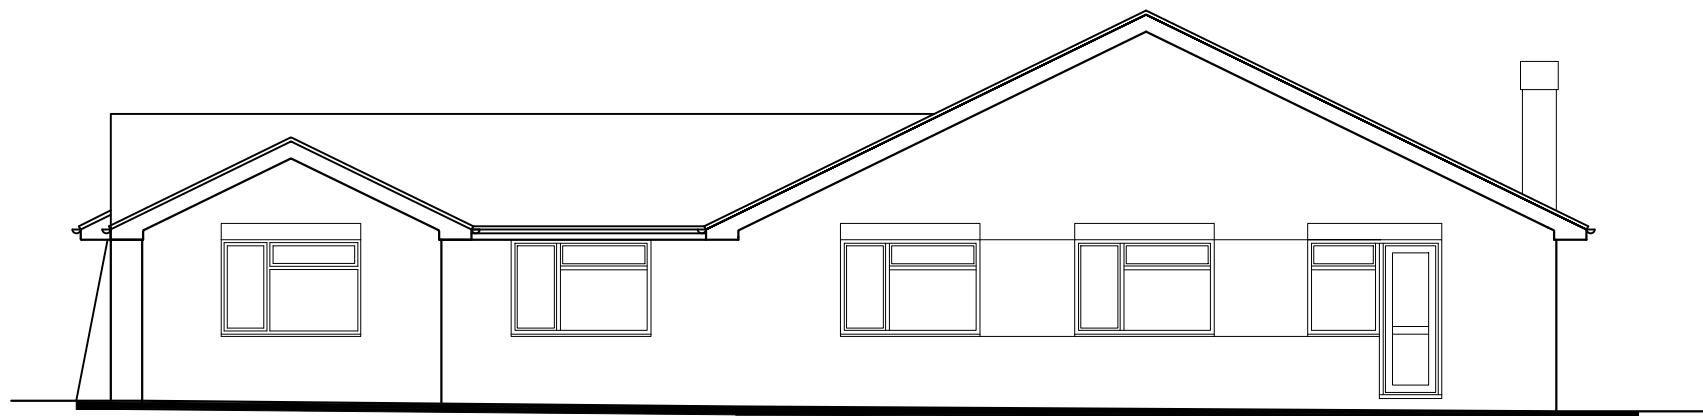

SOUTH



Critchley Architecture And Design Ltd.
Contact: 02392 474 919 | info@caad.online
The Old Brewery, 15E South Street, Havant, PO9 1BU

EXISTING ELEVATIONS

Revisions	a) Note/Date/Initial
b)	
c)	
d)	

186 Havant Road,
Hayling Island,
PO11 0LJ

Scale A1=1:50, A3=1:100
Drawn MHC
Date 21/07/19

1429-321⁰

10m

20m

30m

40m