



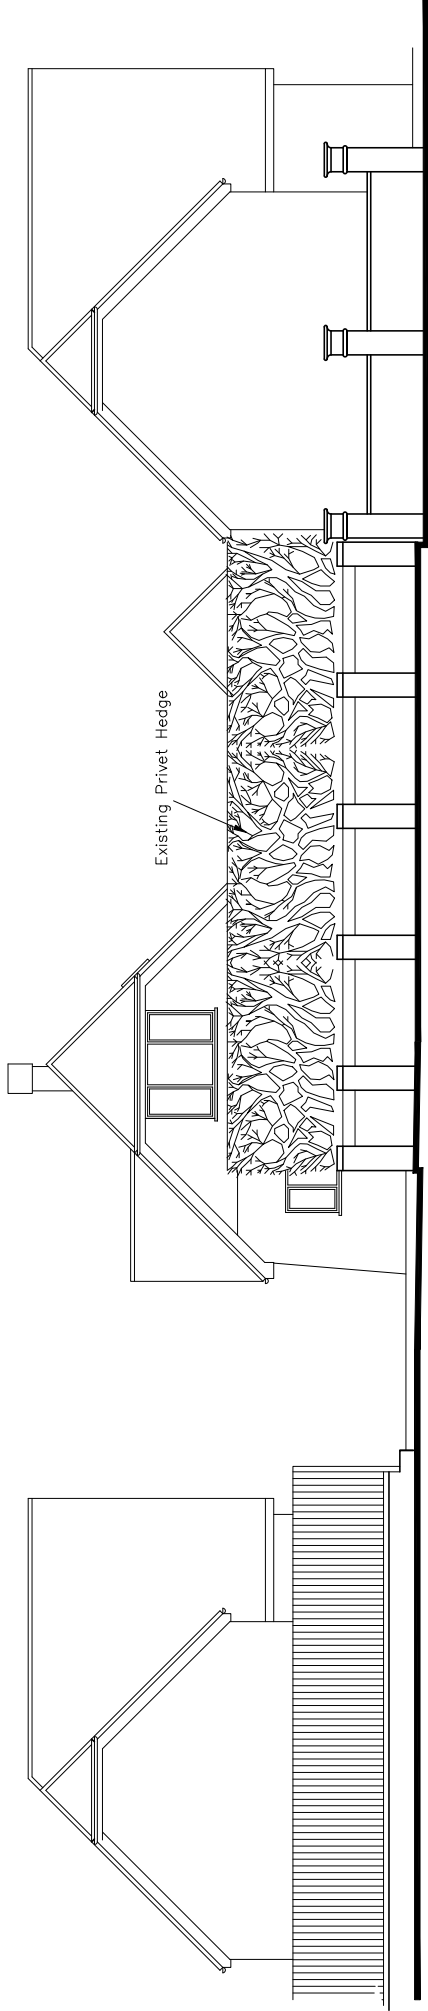

WEST EXISTING

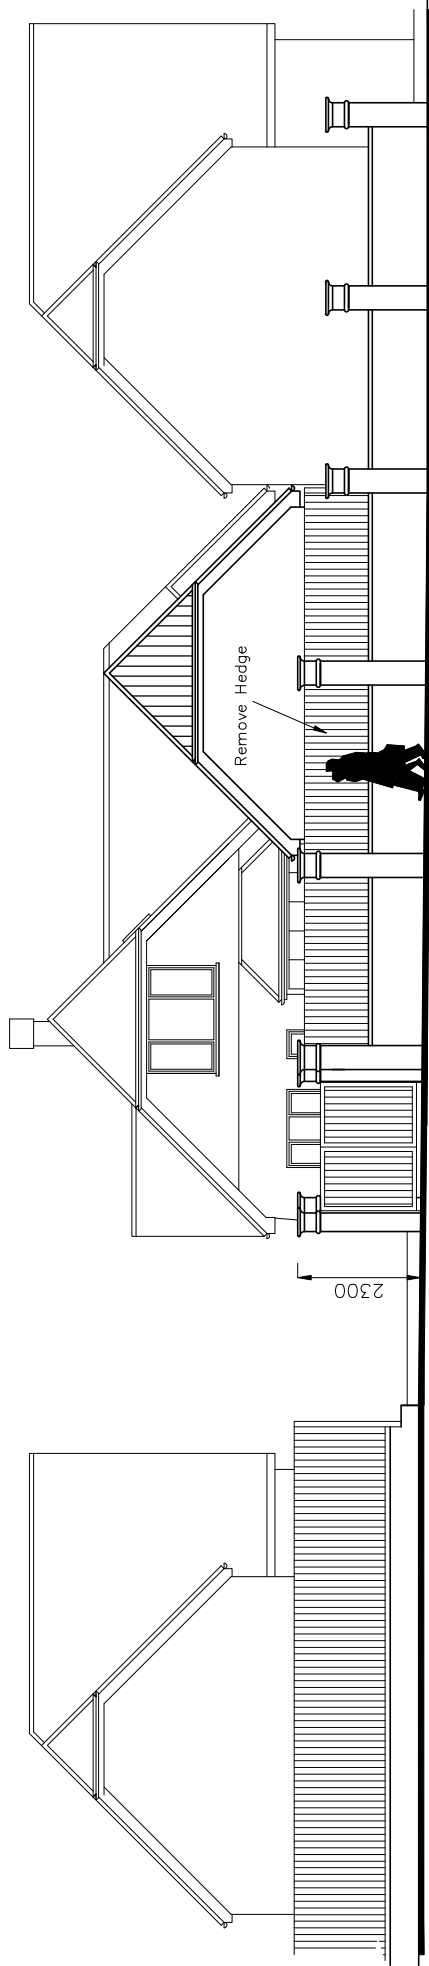

WEST PROPOSED



Critchley Architecture And Design Ltd.
Contact: 01392 474 999 | info@cad.co.uk
The Old Brewery, 55E South Street, Havant, PO9 1RU

STREET ELEVATIONS

Revisions a) Client revisions/22.05.20/JHL
b)
c)
d)

33 Langstone Road
Havant
PO9 1RB

Scale A1=1:50, A3=1:100
Drawn JHL
Date 02/03/20

20002-503
A

10m	20m	30m	40m
-----	-----	-----	-----