
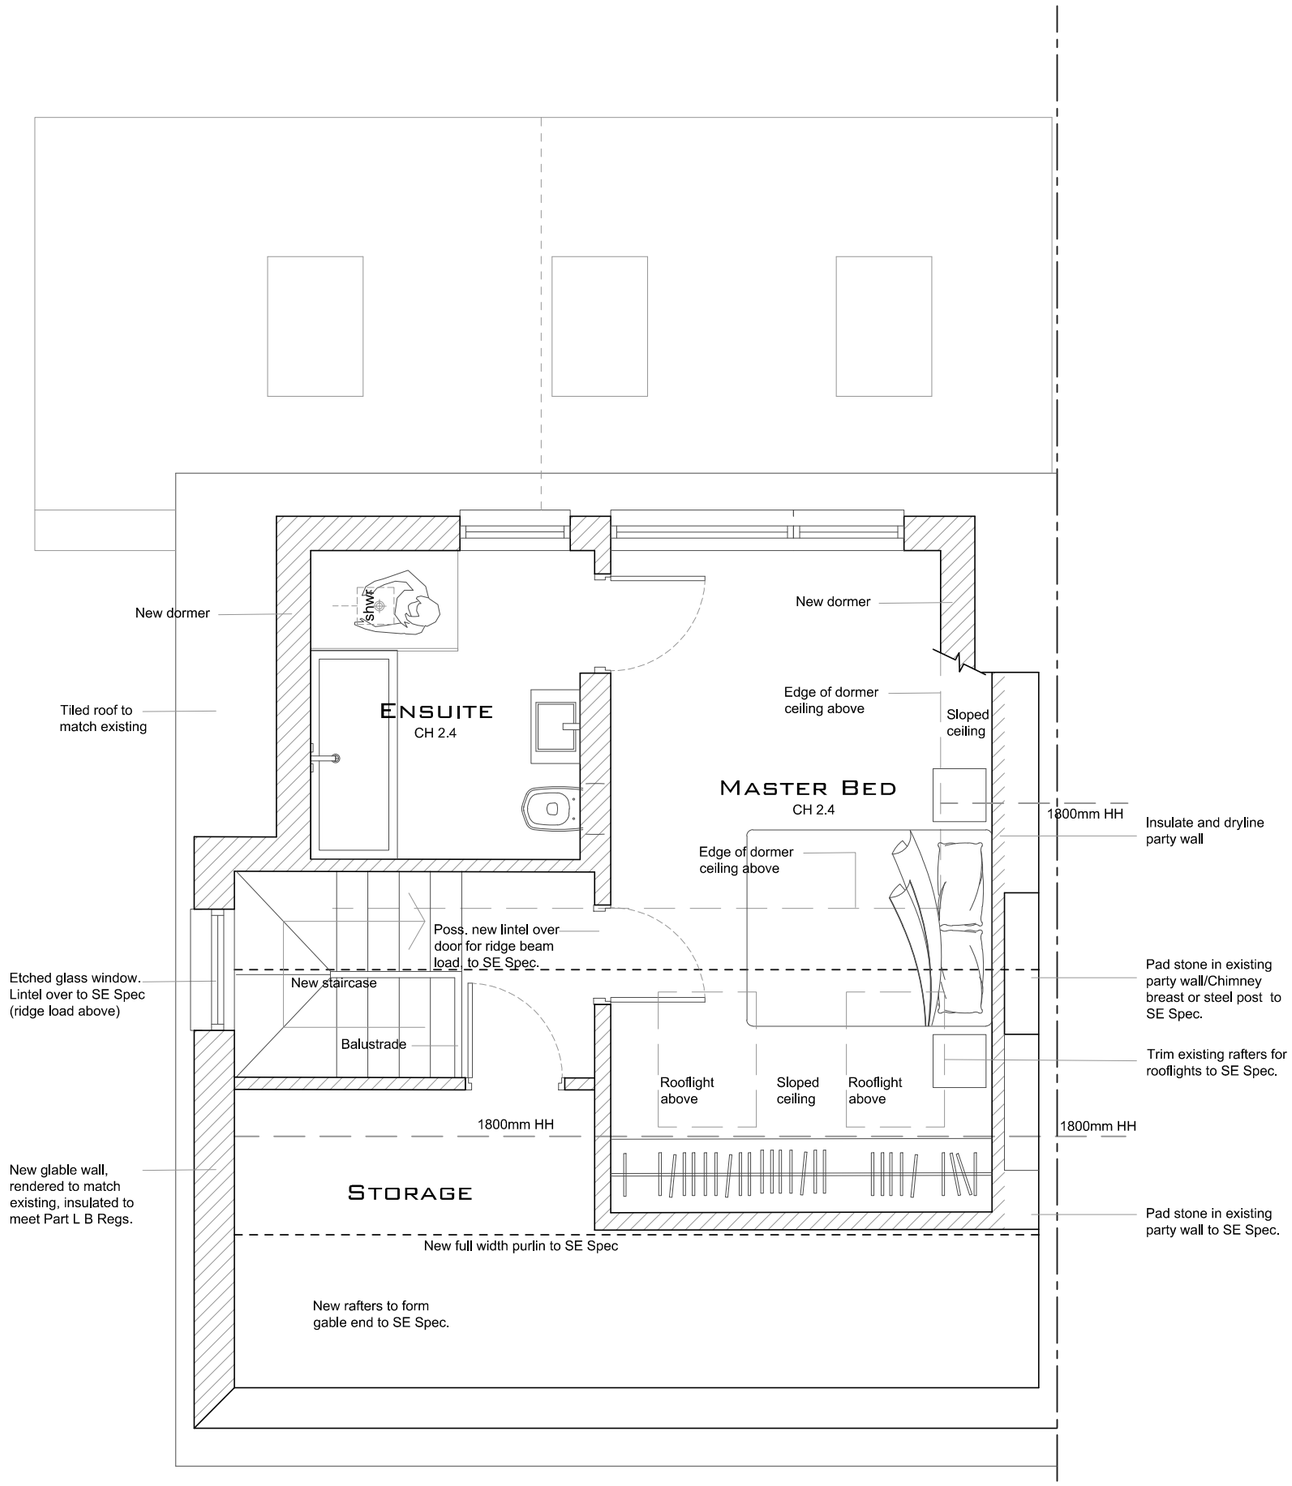


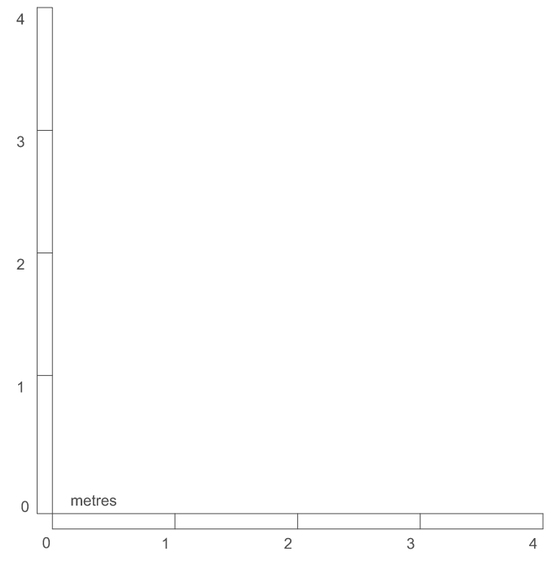

Draft

Copyright: All rights reserved. This drawing and design must not be reproduced without permission. Dimensions are in millimetres unless specified. Only written dimensions to be worked from. Do not scale from this drawing.

Job title: Serpintine Road				
Drawing title: Proposed Loft Plan				
Status: Planning				
Drawn by: LL	Checked by: -	Date: April 2020	Scale at A3: 1:50	Scale at A2:
Job No.:		Dwg No.: P112		Revision: -