


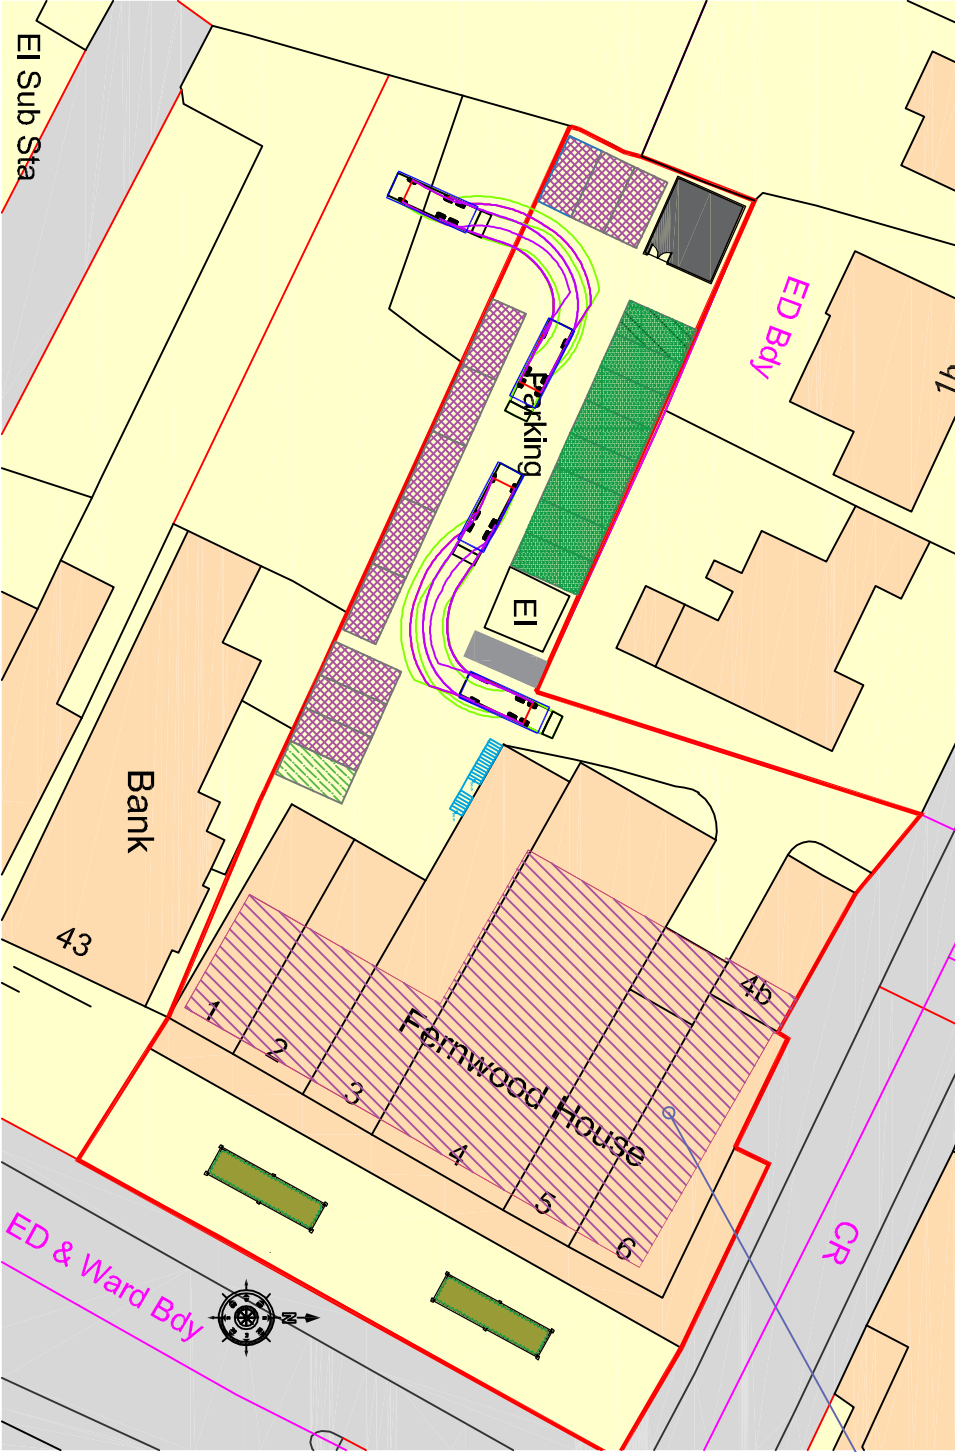

Hatch denotes footprint
of proposed new flats

Revision	Description	Date	Drawn

Project:

Fernwood House
London Rd,
Waterlooville
PO7 7HG

Drawing Title:

Block Plan

Drawn By	Date	SHEET SIZE	Approved By	Date
CF	27/09/19	A4		

Drawing No.	Revision	Scale
CFA FULL 01R		1-500

PLANNING

2 Emerald Close Waterlooville Hants RG7 8XZ
Tel: 023 92 43148 / Fax: 023 92 35834
Email: chris@flintassociates.co.uk