


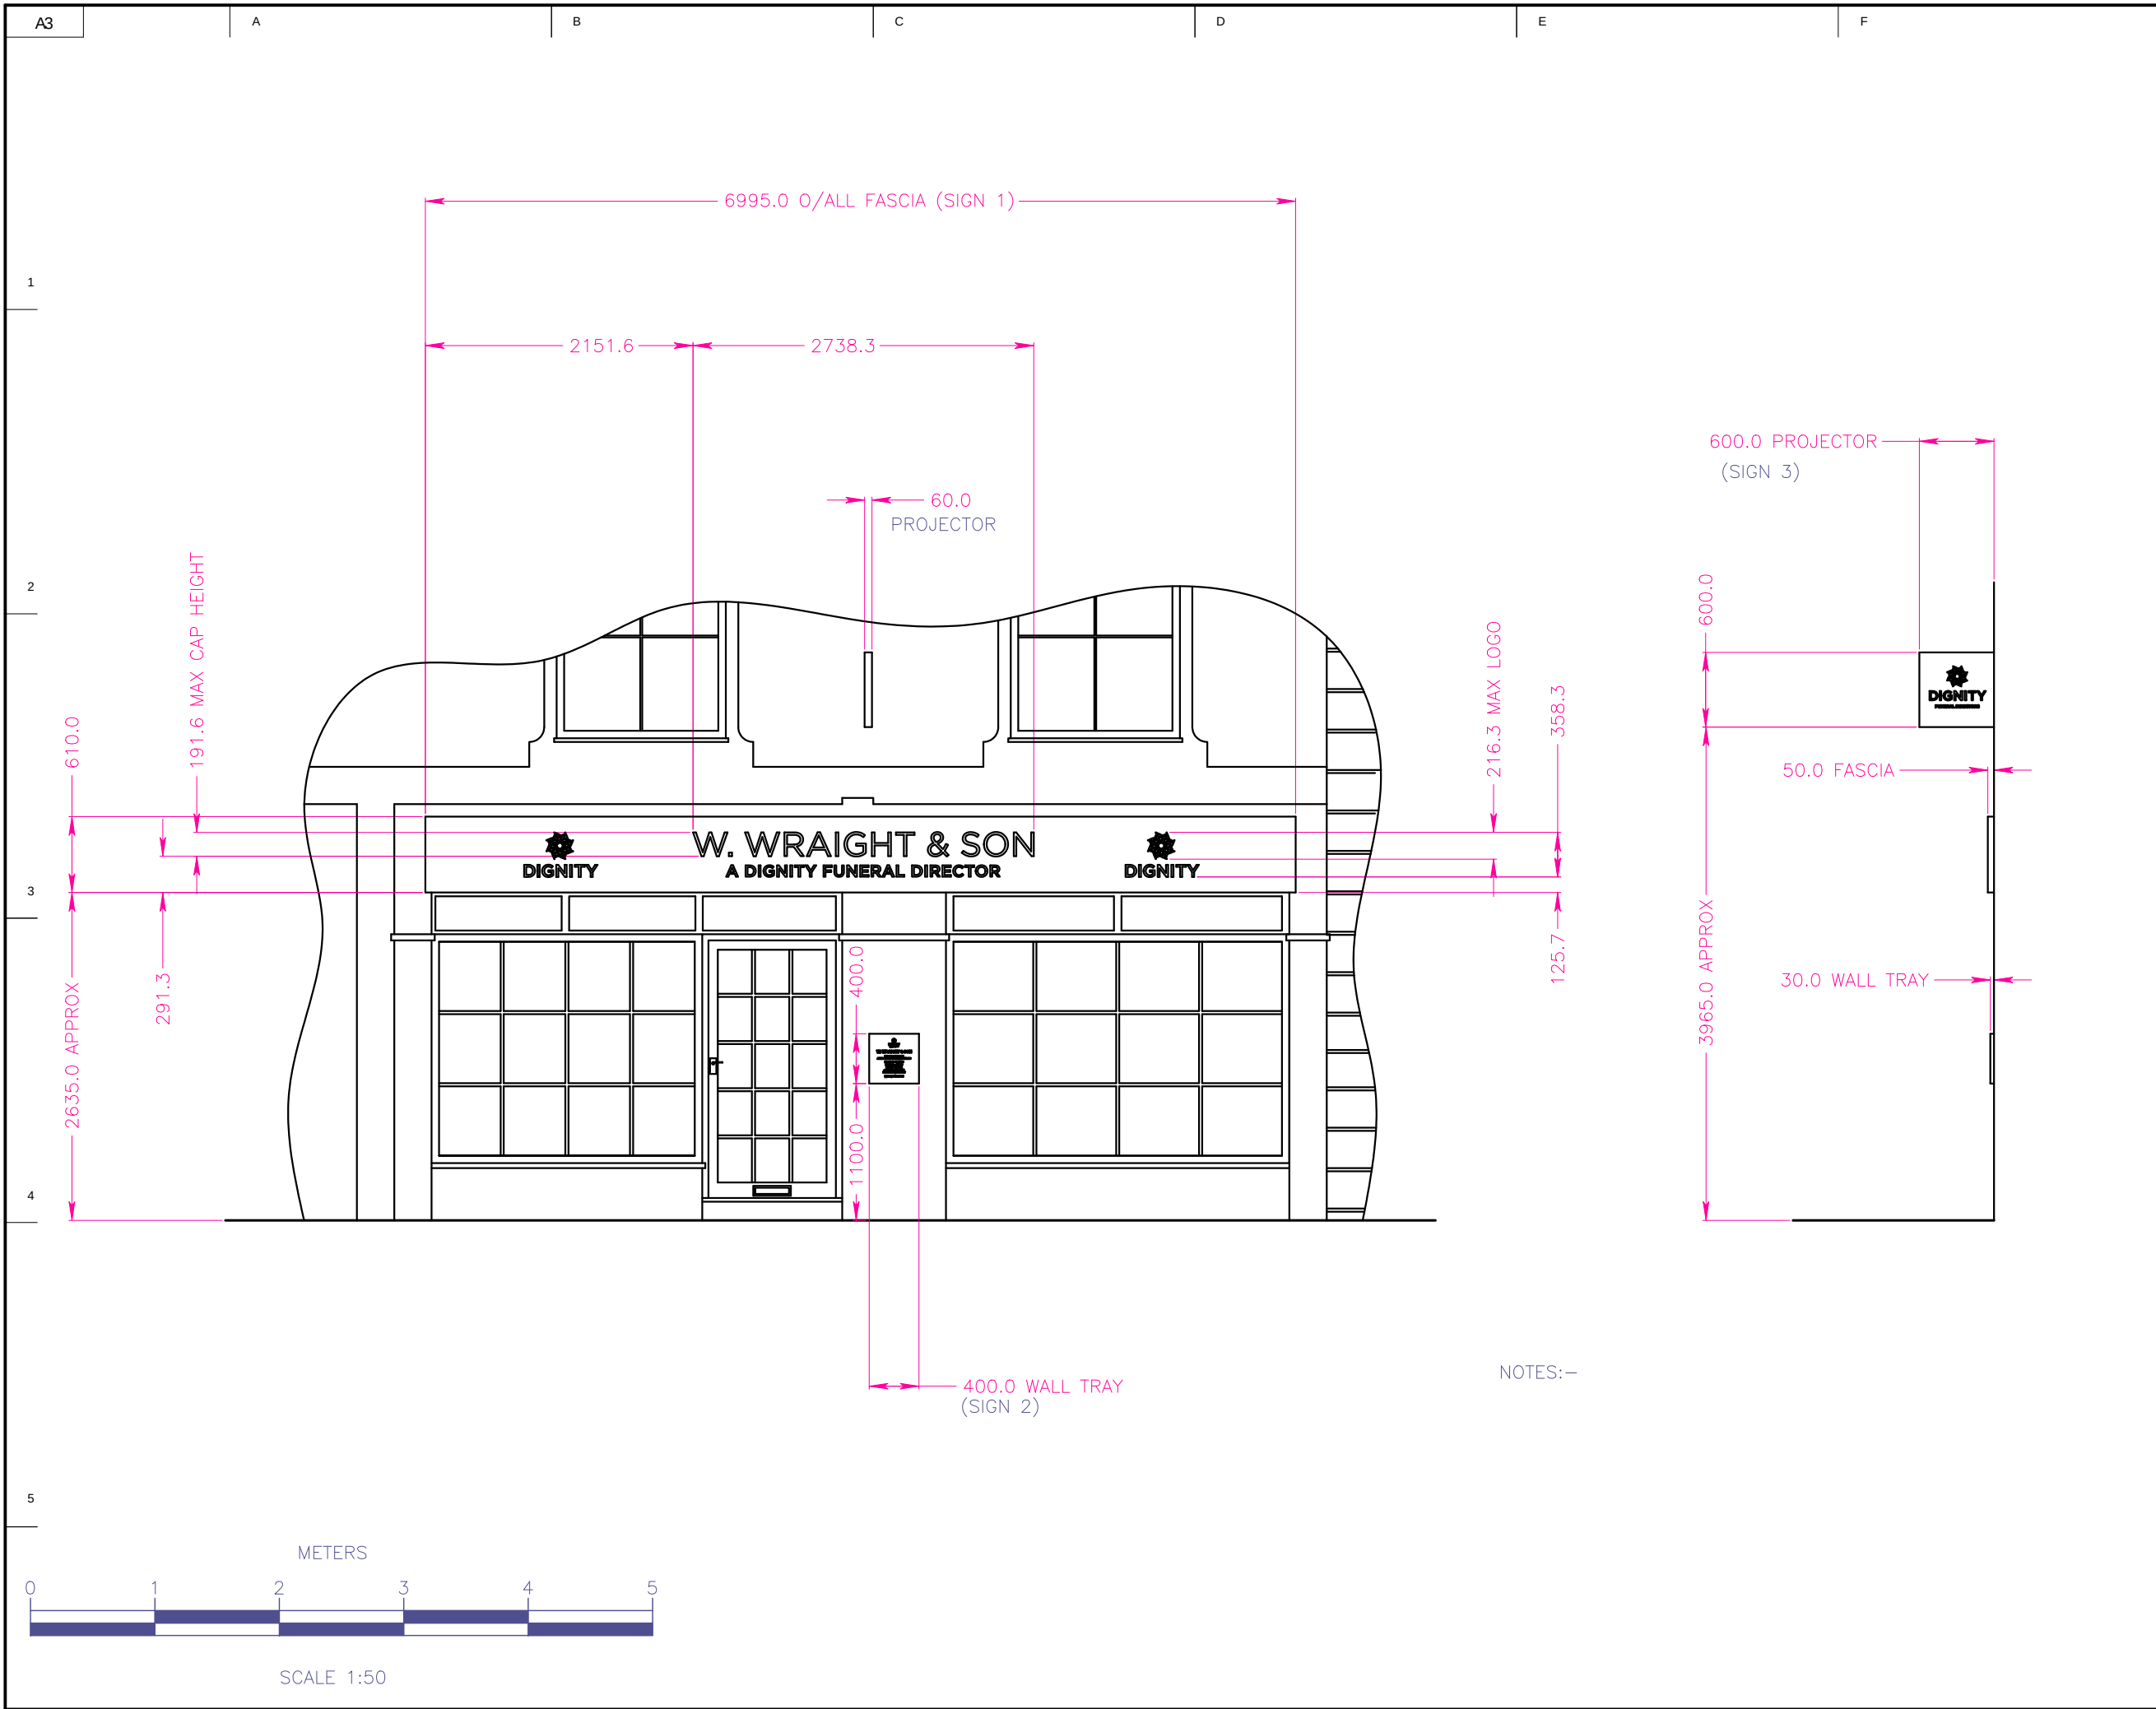

THIRD ANGLE PROJECTION DIMENSIONS IN MILLIMETRES		
CLIENT DIGNITY FUNERAL SERVICES		
DETAIL PLANNING ELEVATION DETAILS		
ASSEMBLY / SITE EMSWORTH - BRANCH ID 0677		
MATERIAL SEE DRG		
SCALE 1 : 50 @ A3	DRAWN BY M.J.S	DATE 19/12/2019
DESIGN COPYRIGHT ©  Wood & Wood International Signs Ltd		
No part of this drawing & the		
DRAWING NO. 21903	REV A	