


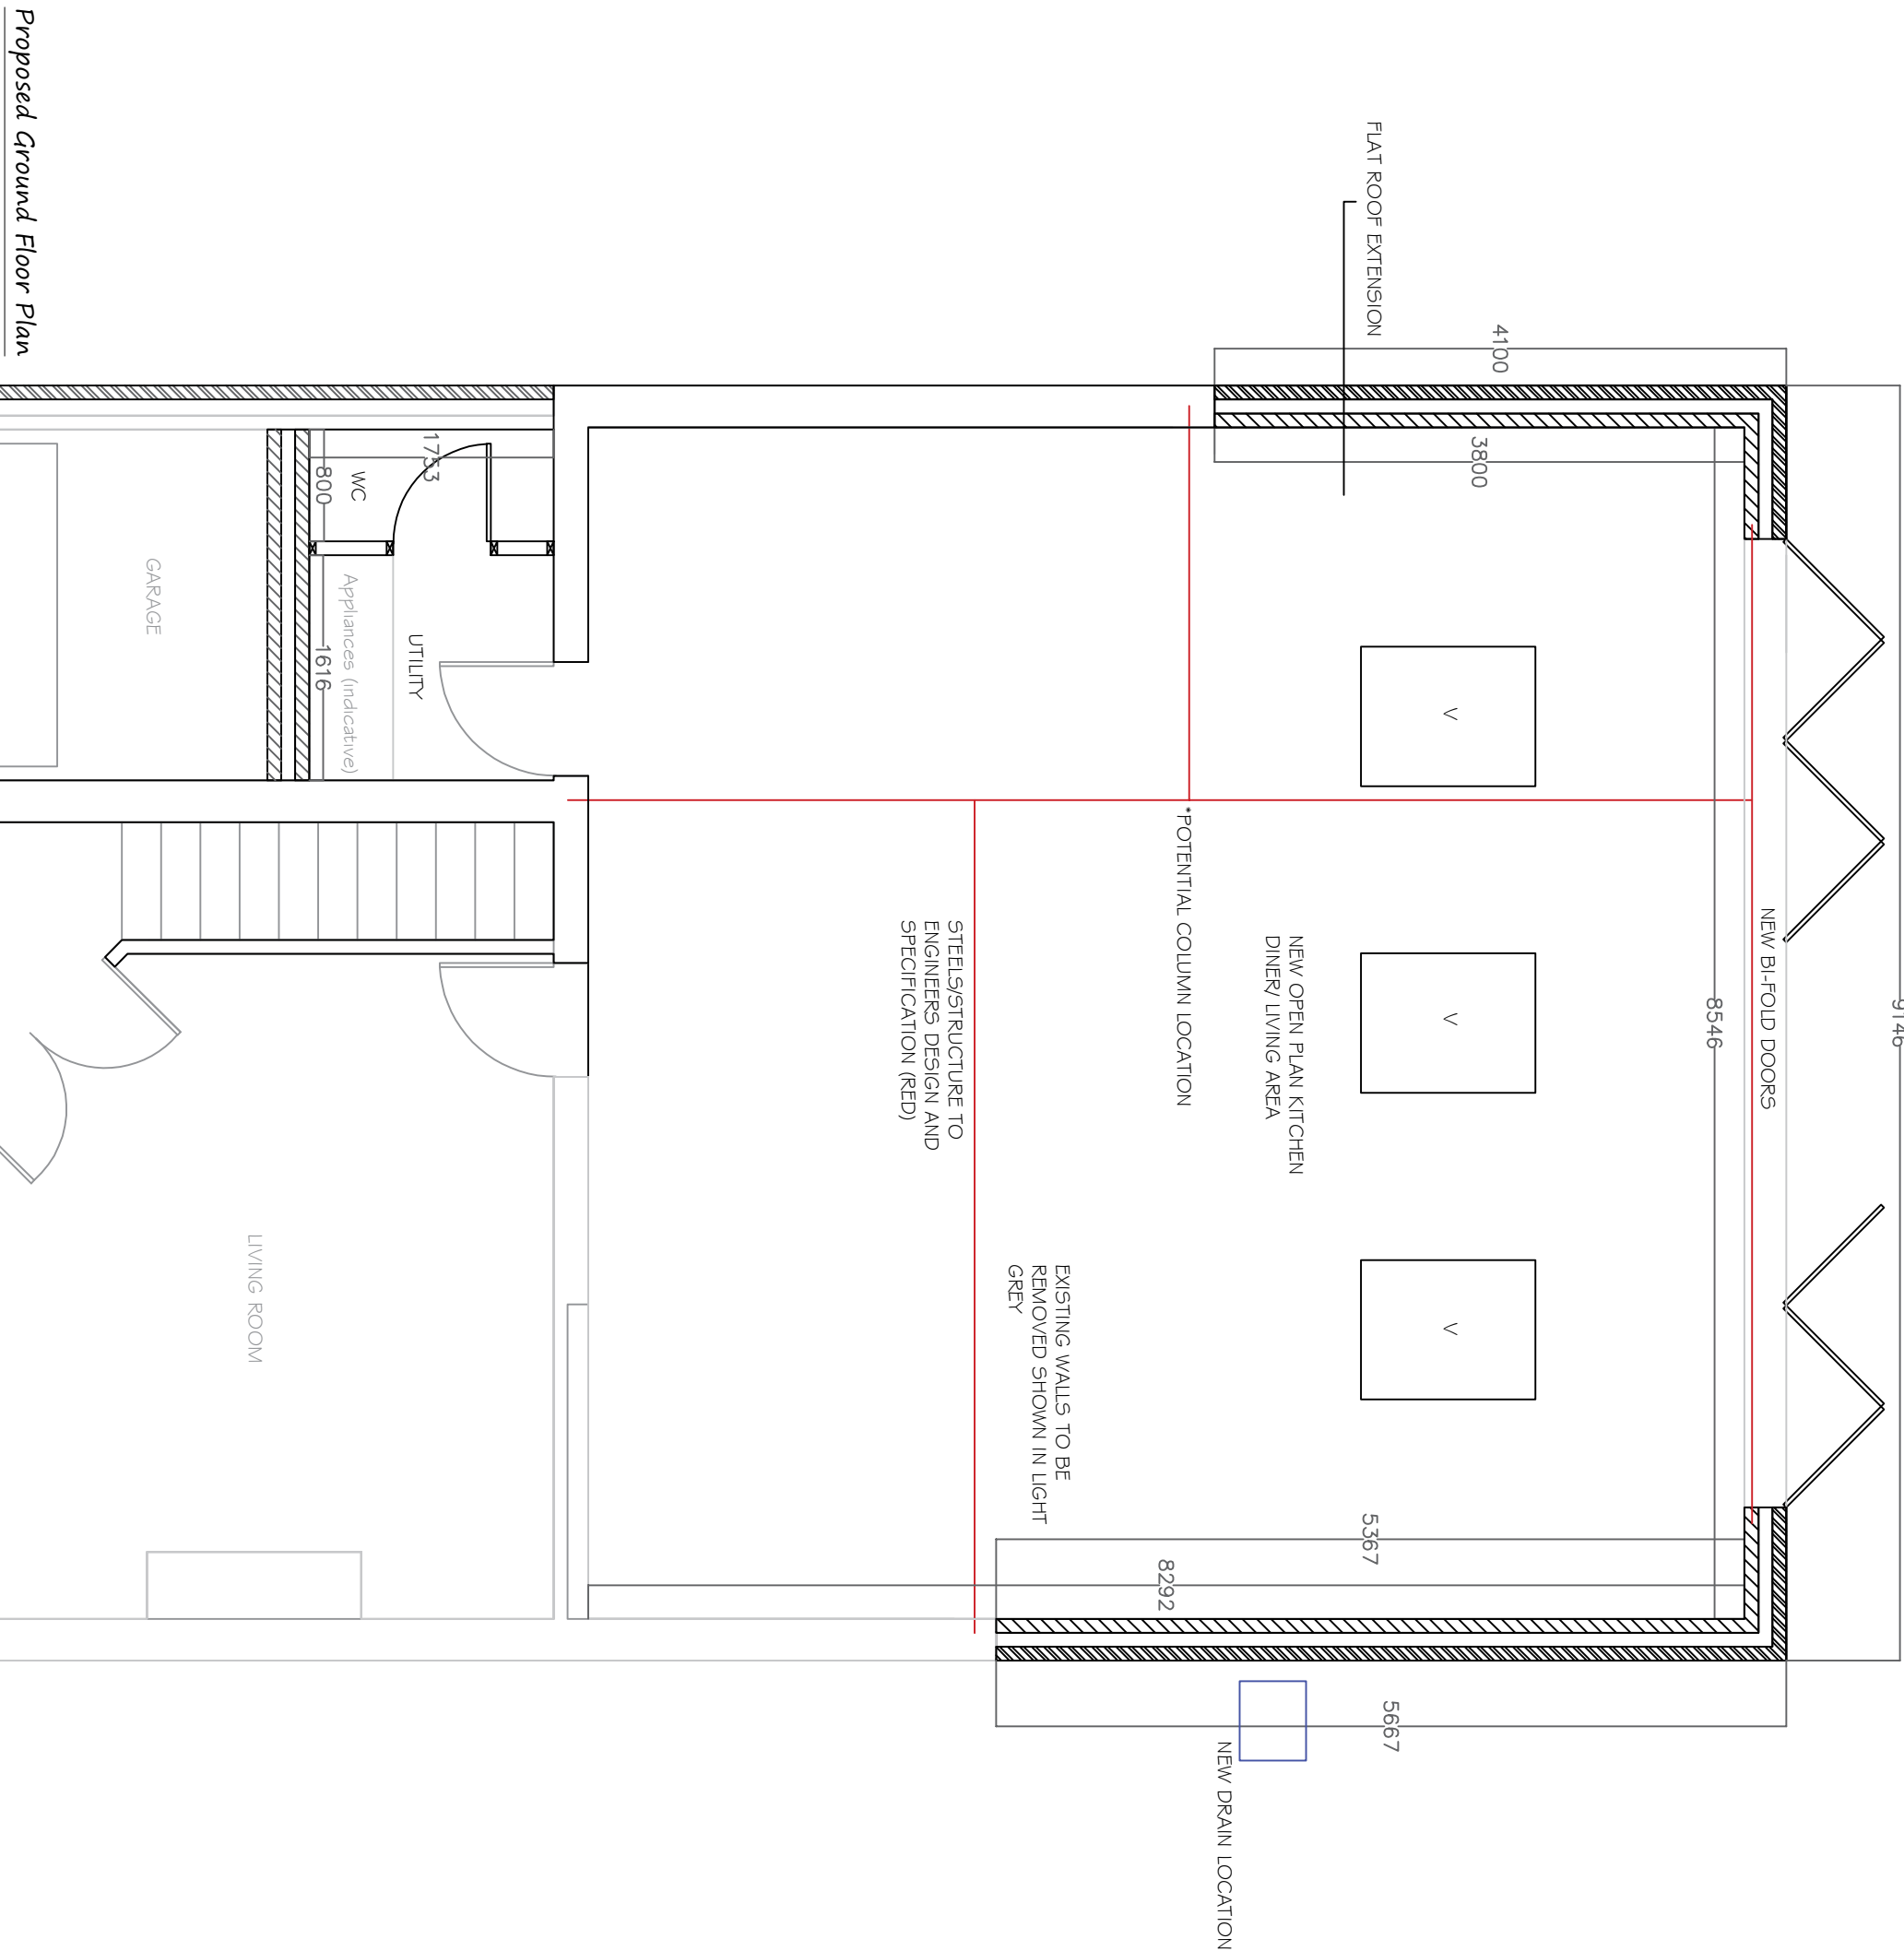

Proposed Ground Floor Plan

General Notes

These drawings are the copywrite of Apple Tree Architectural Design and must not be reproduced or used without their written permission.

Figured dimensions are to be taken in preference to scaled dimensions and site dimensions are to be check before work commences.

All drawings should be looked at in conjuncture with engineers design and specification.

If external lighting is to be fixed to the building, reasonable provision should be made to enable control and the use of efficient lamps – as agreed with the Building inspector.

Foor roof structure, design and specification refer to manufacturers details.

For all structural details refer to engineers specification and design.

|     |                |  |      |
|-----|----------------|--|------|
|     |                |  |      |
| No. | Revision/Issue |  | Date |

Company Details  
Apple Tree Architecture  
25 Crows Nest Lane  
Botley  
Southampton  
SO30 2PD

Project Name and Address  
Mr & Mrs Lyons  
122 Greenfield Cres  
Waterlooville  
Hants

|         |          |       |   |
|---------|----------|-------|---|
| Project | 165      | Sheet |   |
| Date    | May 2020 |       |   |
| Scale   | 1:50     |       | 3 |