


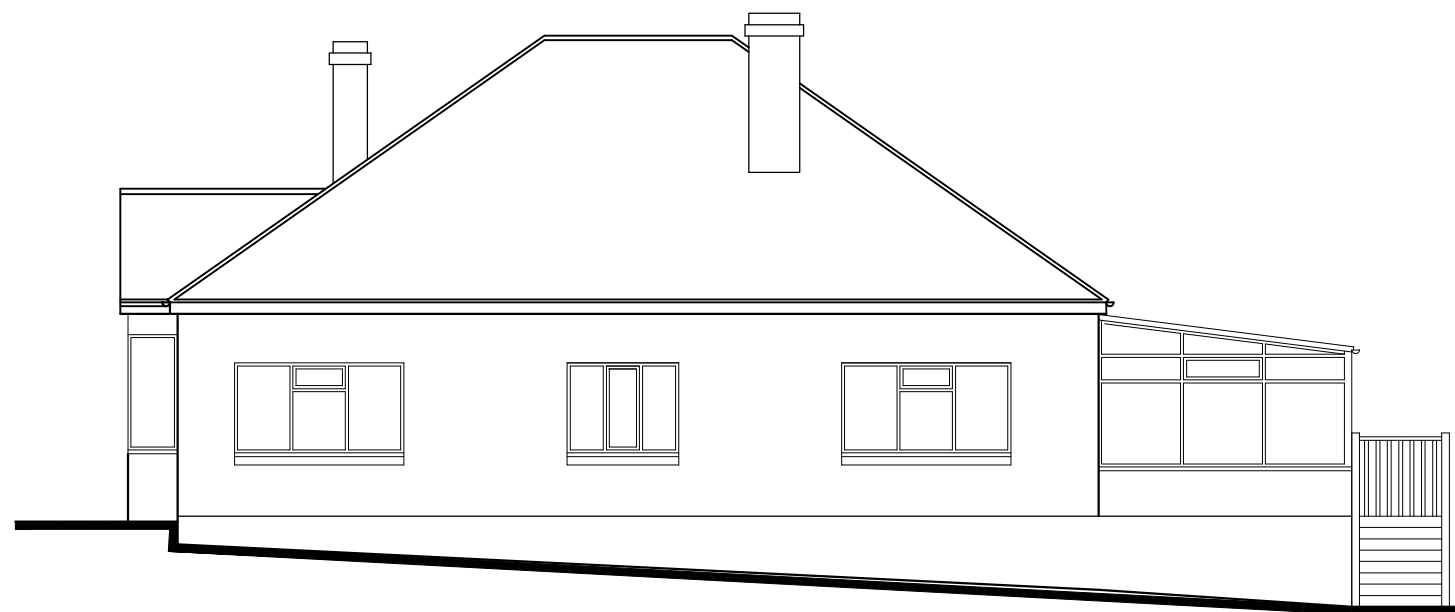


North



East



South

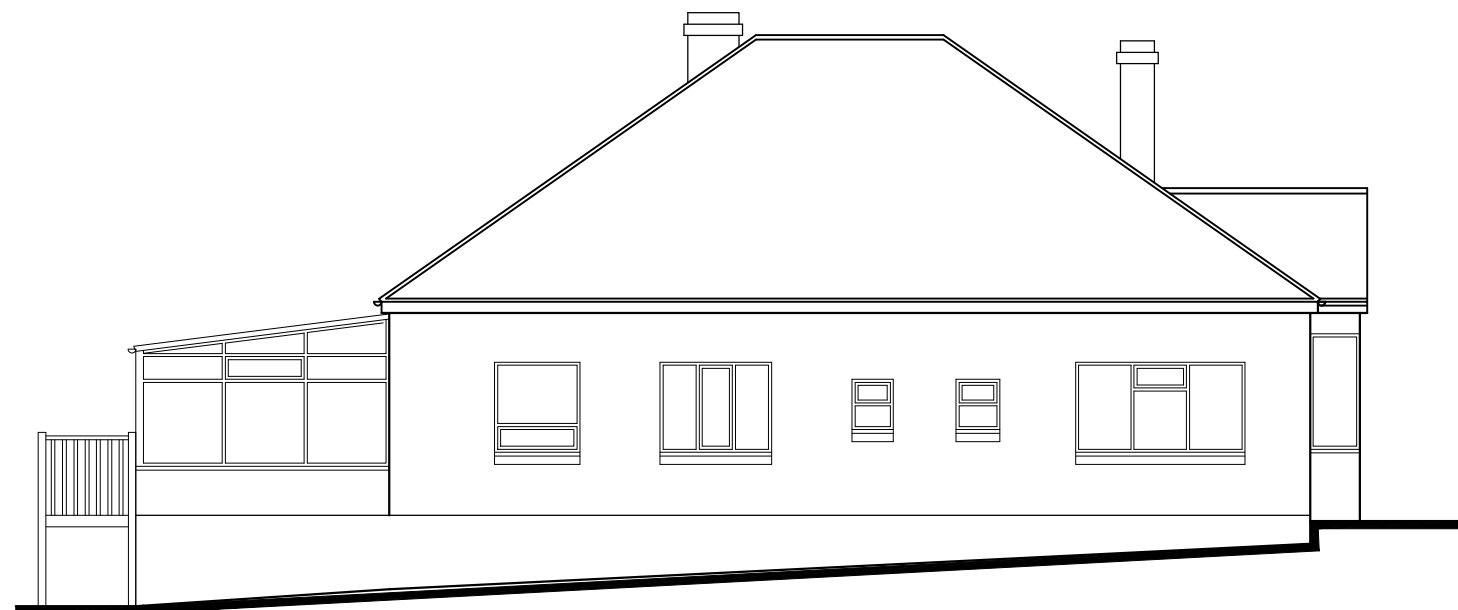

West

CAD

Critchley Architecture And Design Ltd.
Contact: 02392 474 919 | info@caad.online

The Old Brewery, 15E South Street, Havant, PO9 1BU

Survey Elevations

Revisions a) Note/Date/Initial
b)
c)
d)

69 Park Avenue,
Widley,
Waterlooville,
PO7 5DN

Scale A1=1:50, A3=1:100
Drawn JGF
Date 03/08/2020

20051-301⁰

10m

20m

30m

40m