



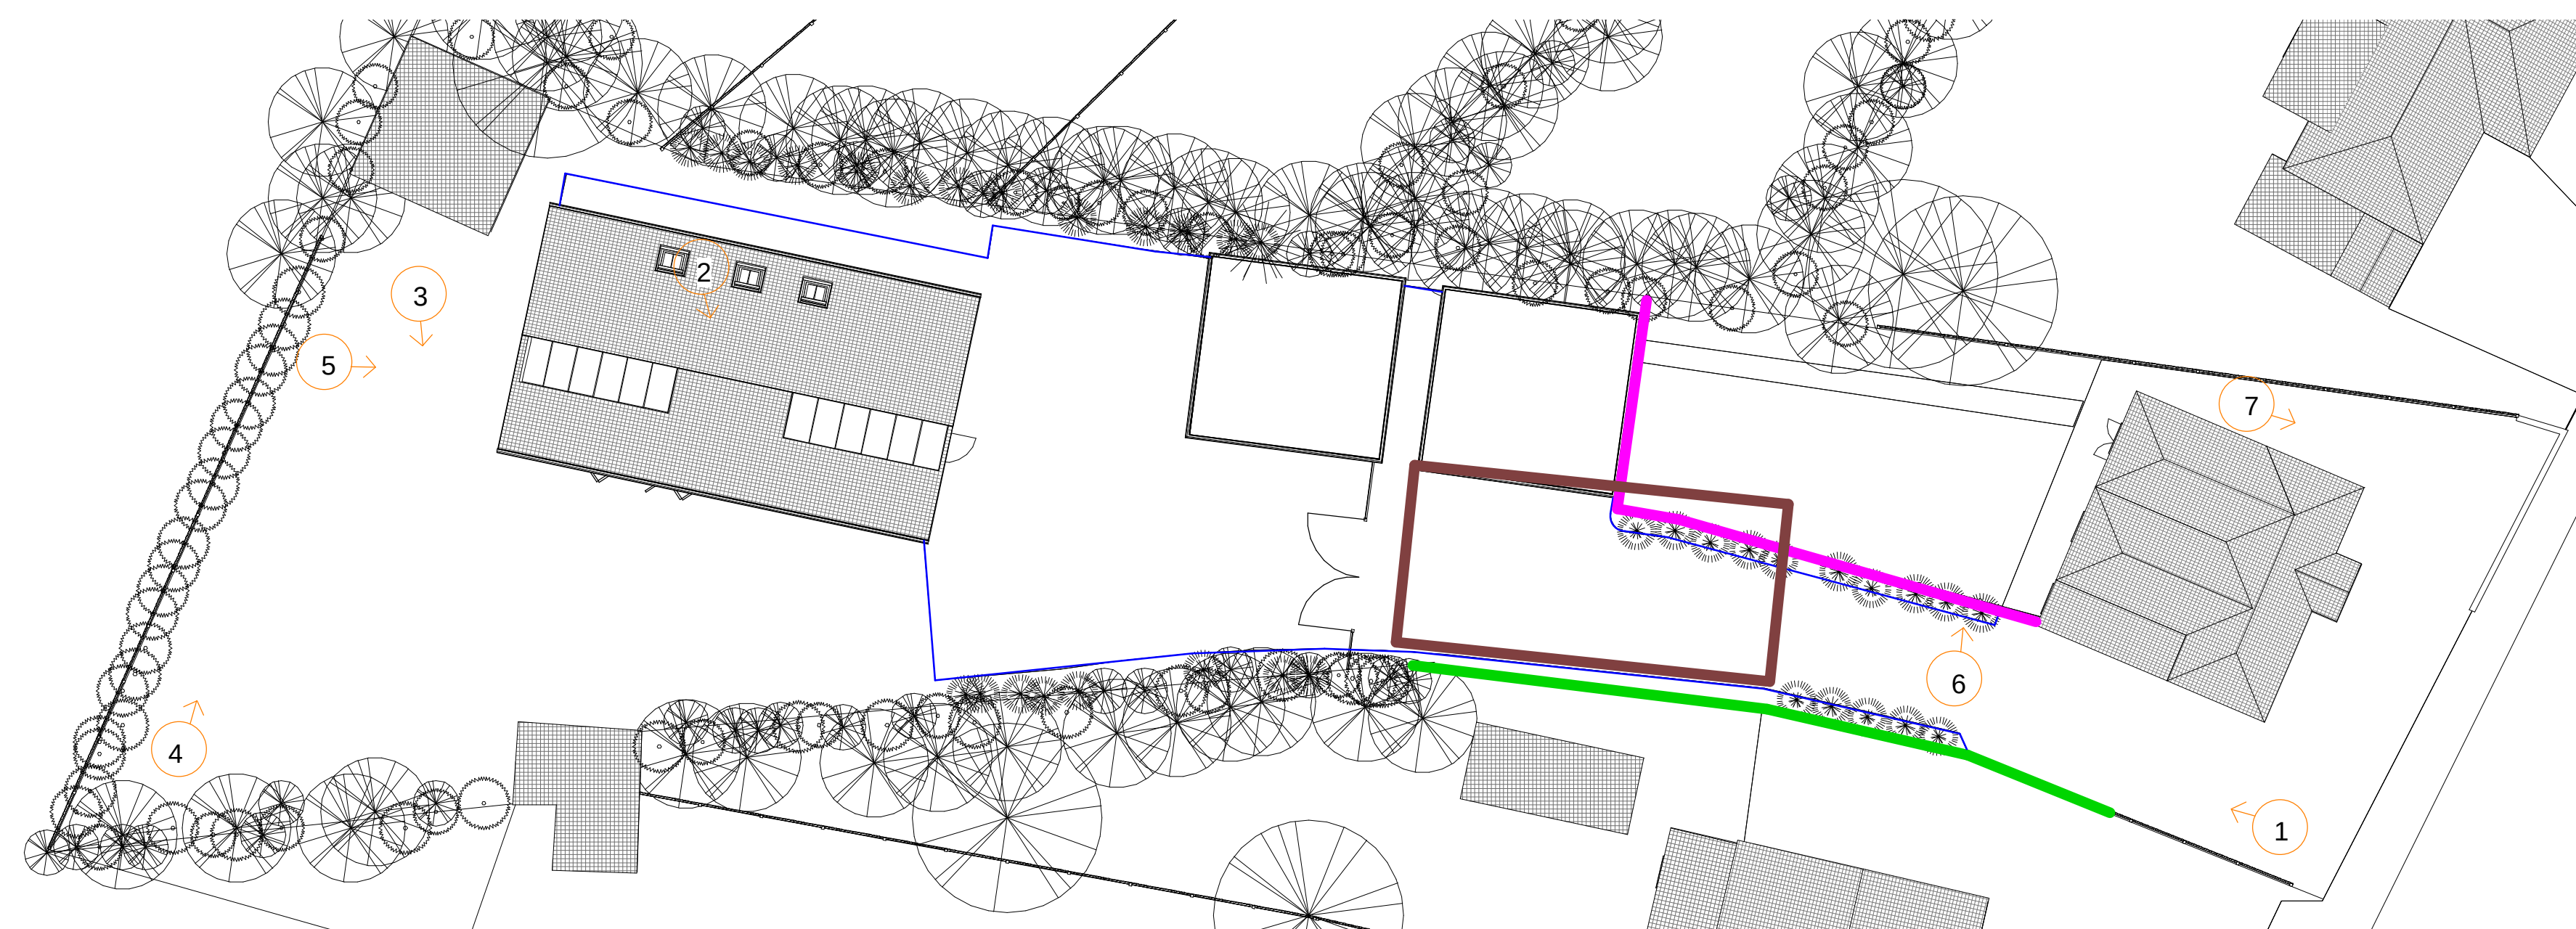

1 Site Boundary and edge treatments

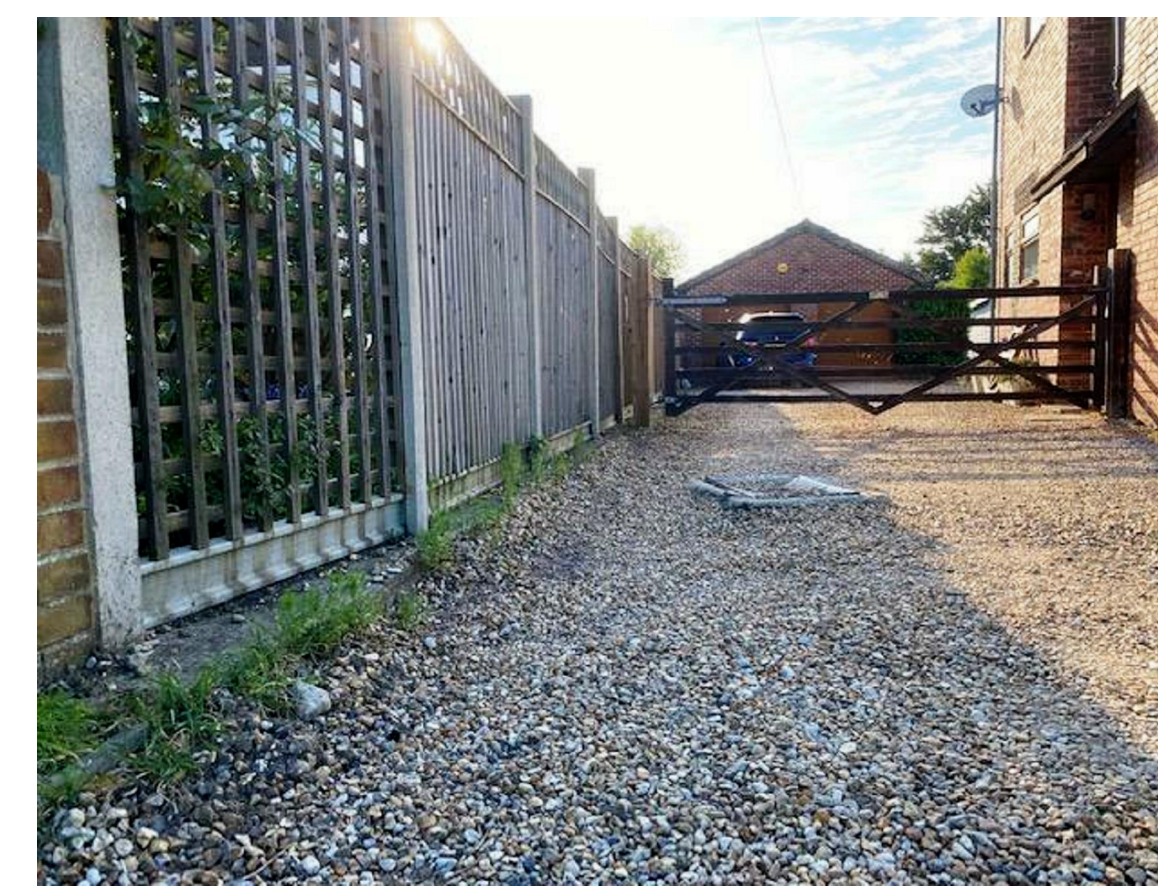

View 5

View 6

View 7

Existing Garage office to be removed


Panel fencing - 6 ft fence panels specification as per application

 6 ft Accoustic Fence - Specification as per condition 5

NOTE All other boundaries retained as they are (see photos)

1 Existing boundary views

Round noised concrete edging boarder

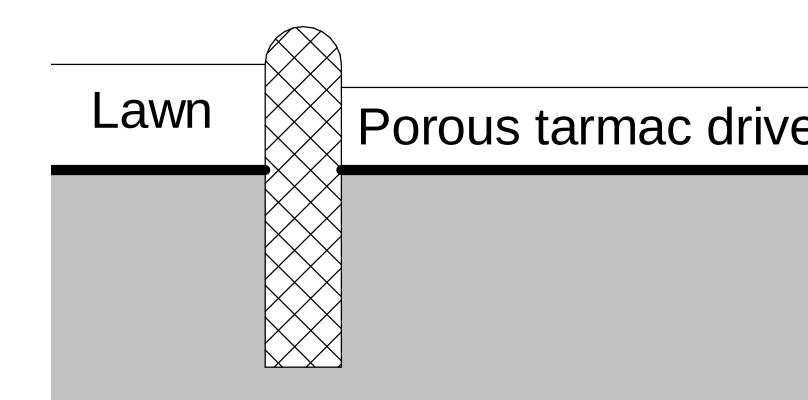

2 rounded edge detail

**IJ Murray
Associates Ltd**

www.ijma.co.uk



IJ Murray Associates Ltd
200 Seafront
Hayling Island
Hampshire
PO11 9HR
Phone 07779 246915
e-mail ian@ijma.co.uk

These drawings are for planning and building regulation purposes only and are not for construction. All dimensions should be checked on site before work commences

These Drawings are the property of IJ Murray Associates Ltd and should not be reproduced or used in any way without the permission of a Director of I J Murray Associates Ltd

[illegible]

Lee Bottomley
Eastview Manor
Rd HI

Boundary and edge Drive edge Treatments

Project number	Project Number
----------------	----------------

Date	Issue Date
------	------------

Drawn by	Author
----------	--------

Checked by	Checker
------------	---------

A112 V6.15

Scale	As indicated
-------	--------------