


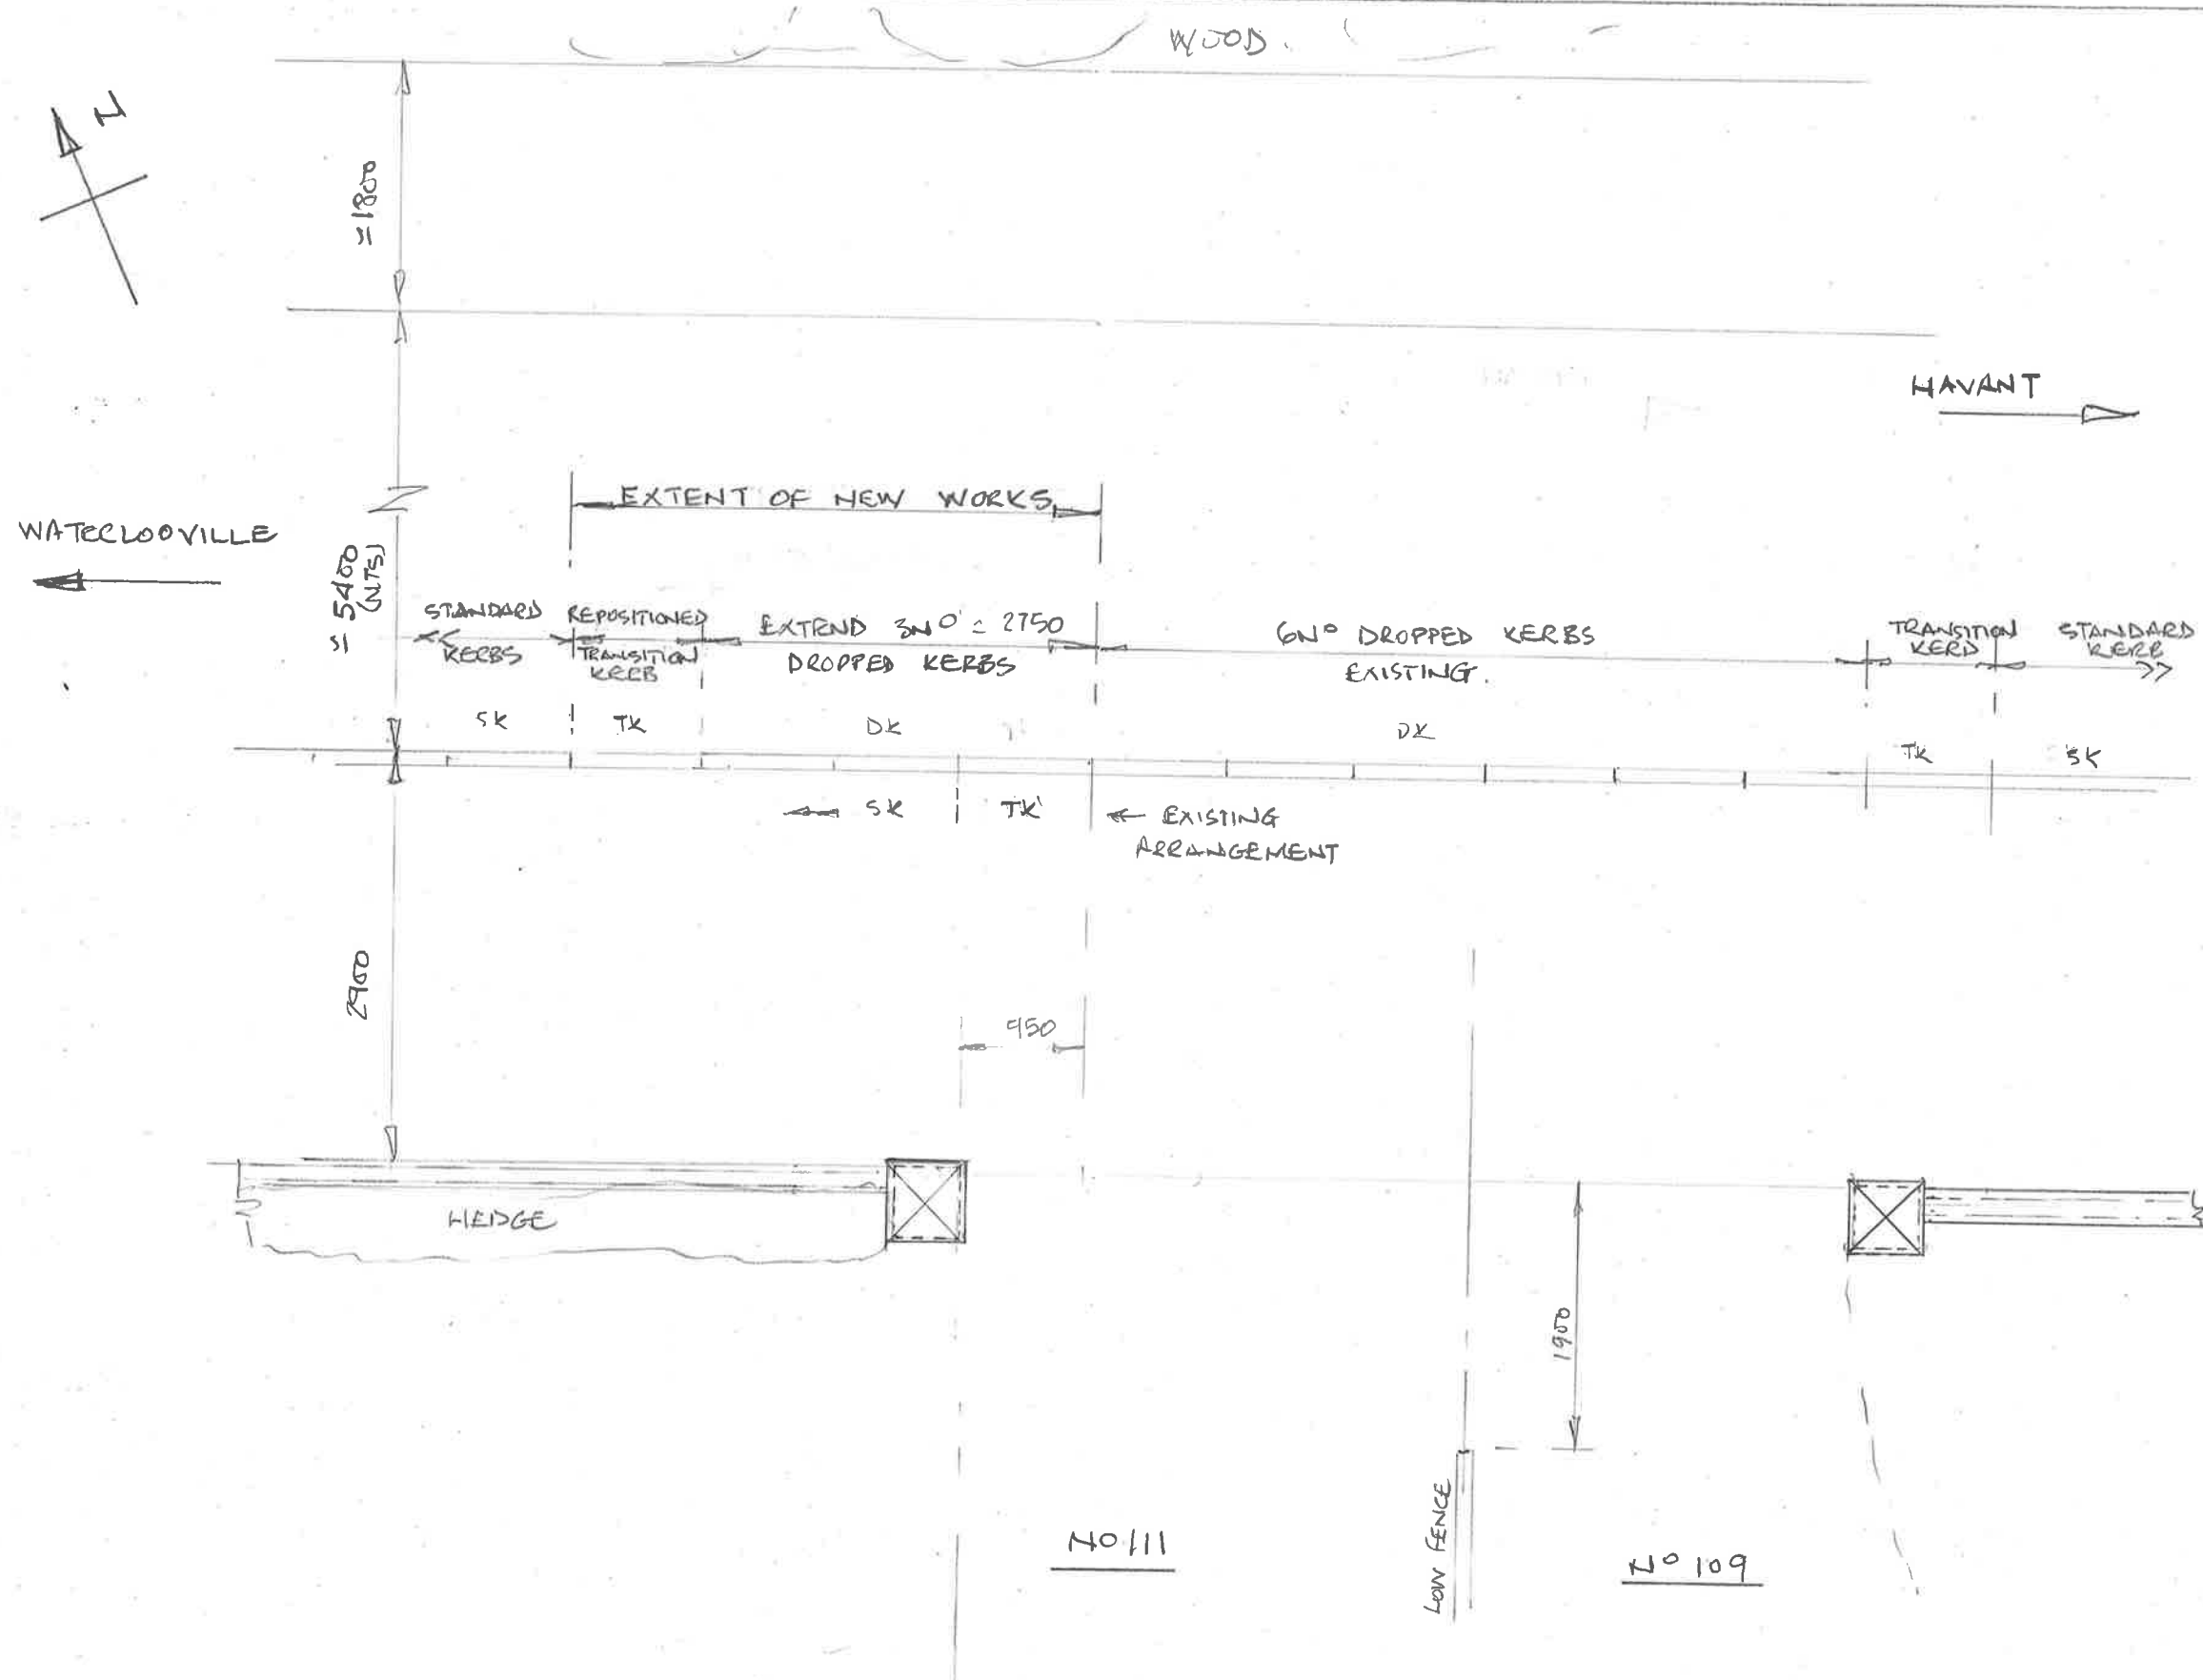

# NOTES:

1. DROPPED KERB EXTENSION REQUIRED FOR SAFER EXIT IN WATERLOOVILLE DIRECTION AS MULBERT ROAD CURVES TO NORTH.
2. DIMENSION IN MM.
3. CONTRACTOR TO CARRY OUT NRSWA SEARCHES AND SECURE A SECTION 171 LICENCE PRIOR TO COMMENCING WORK.
4. CONTRACTOR TO HOLD £10M PUBLIC LIABILITY INSURANCE TOGETHER WITH OTHER REQUIREMENTS OF THE HIGHWAY AUTHORITY.
5. CONTRACTORS SUPERVISORS & OPERATIVES TO BE TRAINED & ACCREDITED FOR WORK OF THIS KIND - NRSWA & WORKING IN HIGHWAY.
6. ADVANCED WARNING SIGNS TO BE ERECTED IN ACCORDANCE WITH CH 8 OF RTSM & ACOP.
7. WORK TO BE CARRIED OUT IN ACCORDANCE WITH HCC STANDARD DETAILS DRG NO HCC10/M/035 JULY 2015, SPECIFICATIONS AND GUIDELINES.

Project:

111 MULBERT ROAD

Title:

EXTENDED DROPPED KERB PROPOSALS FOR NO 111

1:50  
SCALE

DRG NO  
HR/EDK/01

40 21/12/20  
BY DATE