



SURVEY STATION INFORMATION TAKEN FROM SURVEY DRAWING BY OTHERS. THE CONTRACTOR IS TO CONFIRM THE ACCURACY OF THE INFORMATION BEFORE COMMENCEMENT OF ANY WORKS.


NOTES:

1. THIS DRAWING IS COPYRIGHT AND SHOULD NOT BE REPRODUCED WITHOUT APPROVAL.
2. THIS DRAWING IS TO BE READ IN CONJUNCTION WITH THE ARCHITECTS DRAWINGS. ANY DISCREPANCIES ARE TO BE BROUGHT TO THE ATTENTION OF BOTH PARTIES IMMEDIATELY.
3. ANY DIMENSIONS/LEVELS INDICATED 'ref.' REFER TO ASSUMED/EXISTING DIMENSIONS WHICH ARE TO BE SITE CHECKED PRIOR TO THE COMMENCEMENT OF ANY WORK.

KEY:

- PROPOSED SHEET PILED WALL WITH REINFORCED CONCRETE CAPPING BEAM.
- SP2-XX
E 1111.827
N 1998.736
- SETTING-OUT CO-ORDINATE (OUTER FACE OF SHEET PILE. REFER TO DETAIL BELOW).
- LOCATION OF MOVEMENT JOINT IN CAPPING BEAM. REFER TO DETAIL ON DRG No 18-3130-125.

SHEET PILE & CAPPING BEAM SETTING-OUT LINE:

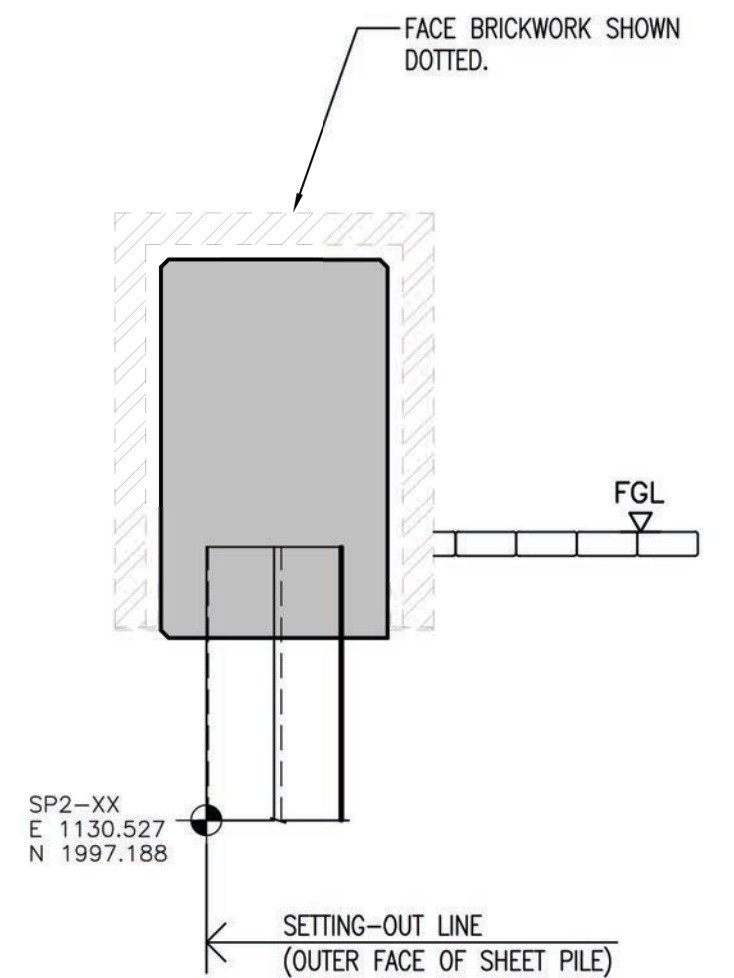

CONSTRUCTION

C4	REVISED AS CLOUDED	HDL/08.19	HDL/08.19	HDL/08.19
C3	CONSTRUCTION	HDL/07.19	HDL/07.19	HDL/07.19
C2	CONSTRUCTION	HDL/07.19	HDL/07.19	HDL/07.19
C1	CONSTRUCTION	HDL/06.19	HDL/06.19	HDL/06.19
P5	PRELIMINARY	HDL/04.19	HDL/04.19	HDL/04.19
P4	PRELIMINARY	HDL/03.19	HDL/03.19	HDL/03.19
P3	PRELIMINARY	HDL/02.19	HDL/02.19	HDL/02.19
P2	PRELIMINARY	HDL/02.19	HDL/02.19	HDL/02.19
P1	PRELIMINARY	HDL/08.18	HDL/08.18	HDL/08.18

Version	Amendment	Revised by and date	Checked by and date	Approved by and date
ORIGINAL DRAWING SIZE - A1		X-REFS:		
CAD REF.				

Client: JEREMY SAMUELS		Project: DOLPHIN QUAY, EMSWORTH	
Drawing Title: FLOOD DEFENCE WALL LAYOUT		Scale: 1:125 @ A1	
Purpose: CONSTRUCTION		Drawn: HDL	
Issuing Office: SWANMORE		Designed: HDL	
Telephone: 01489 893 596		Drawing Number: 18-3130-121	
		Version: C4	

