
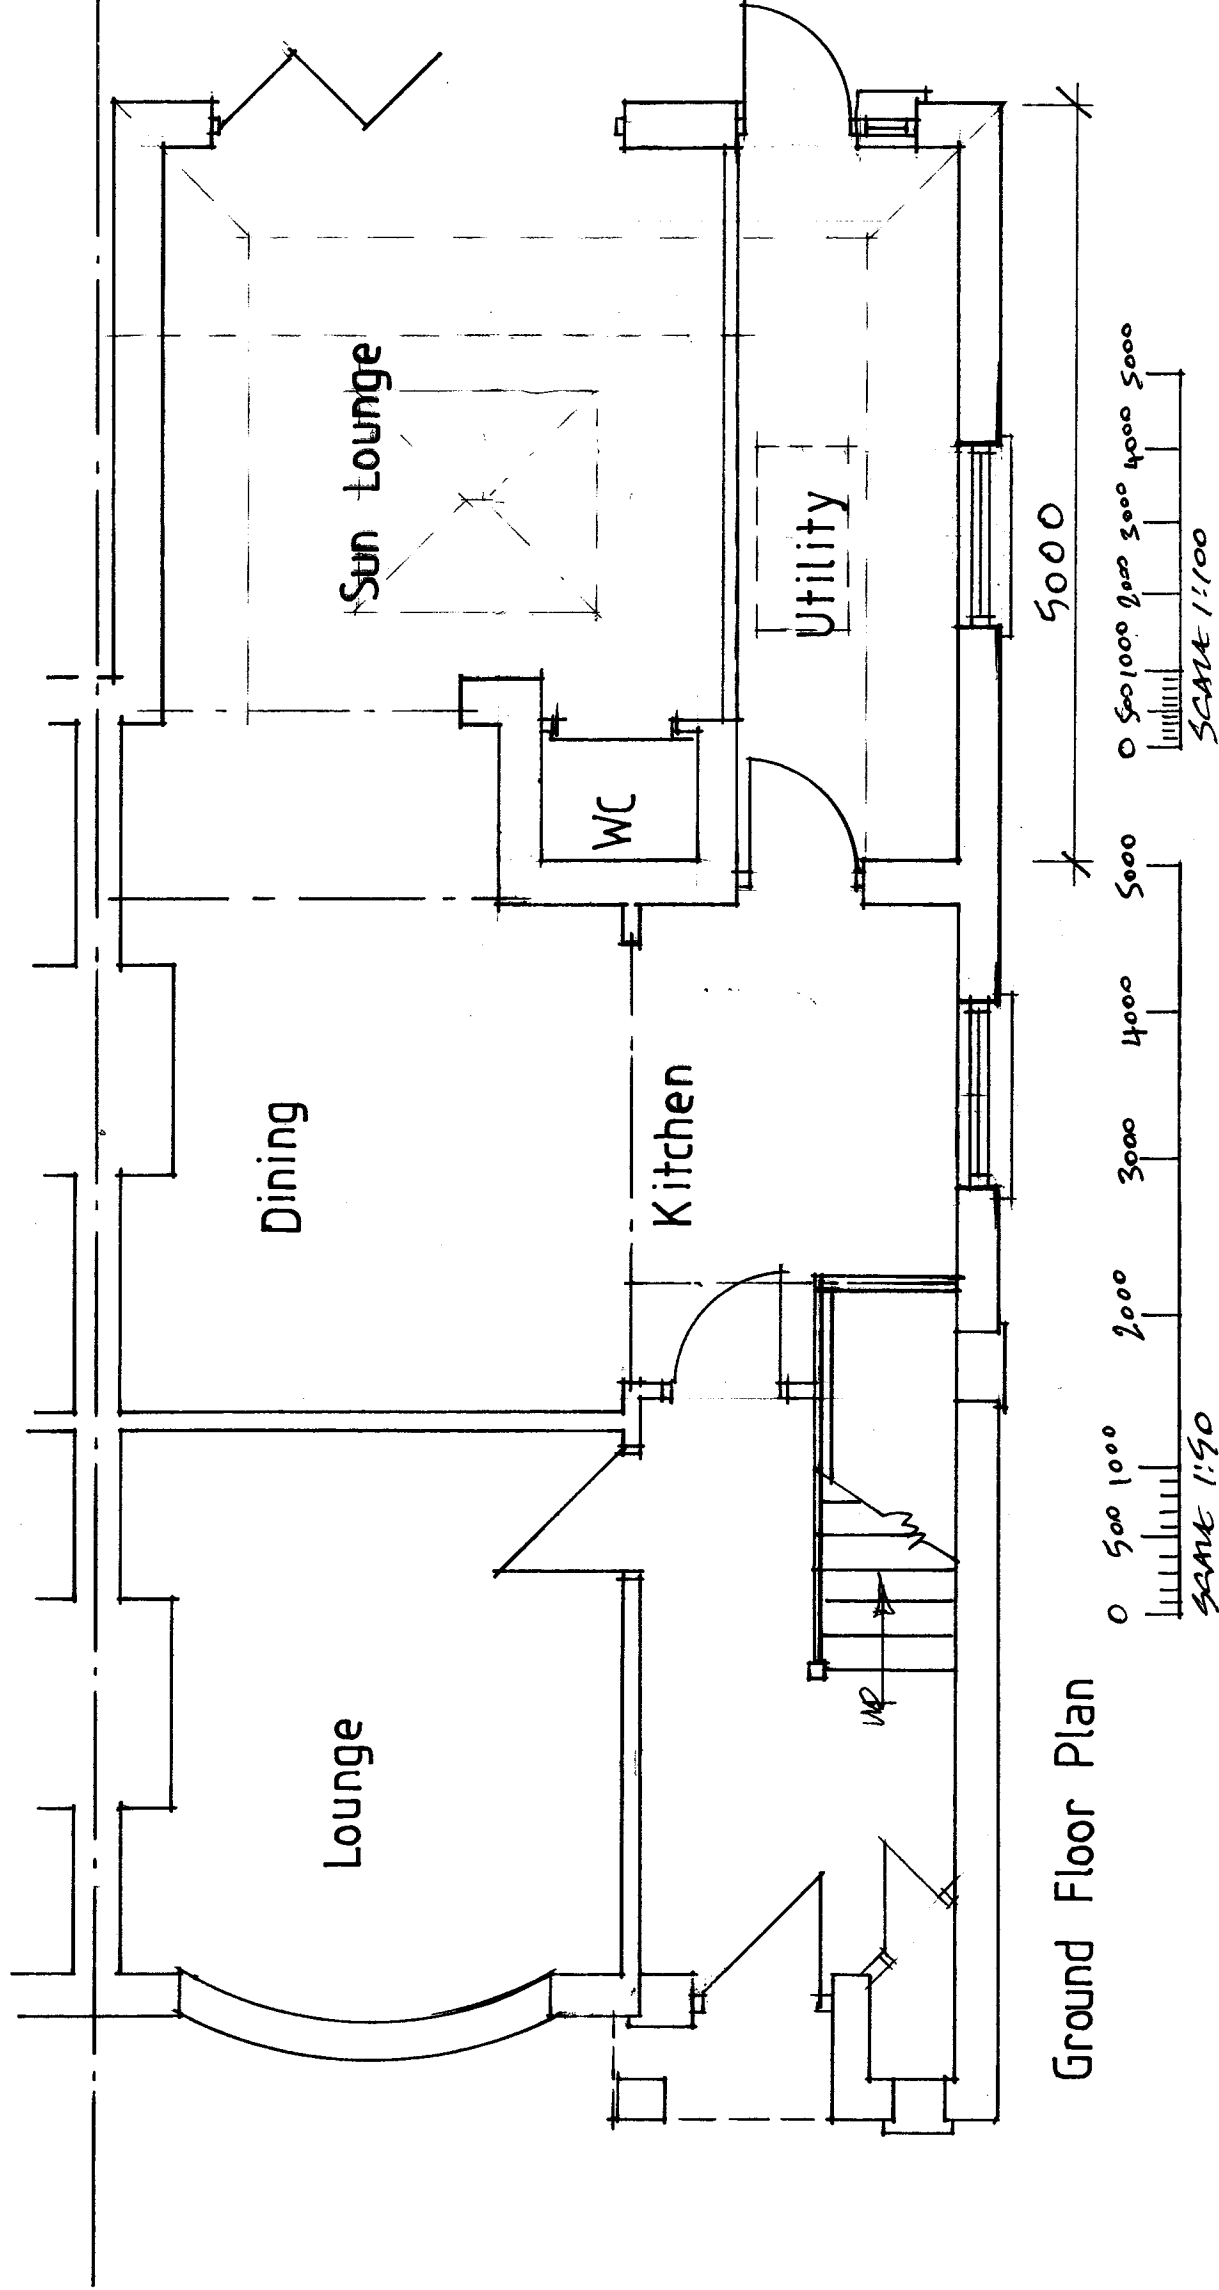


PROPOSED

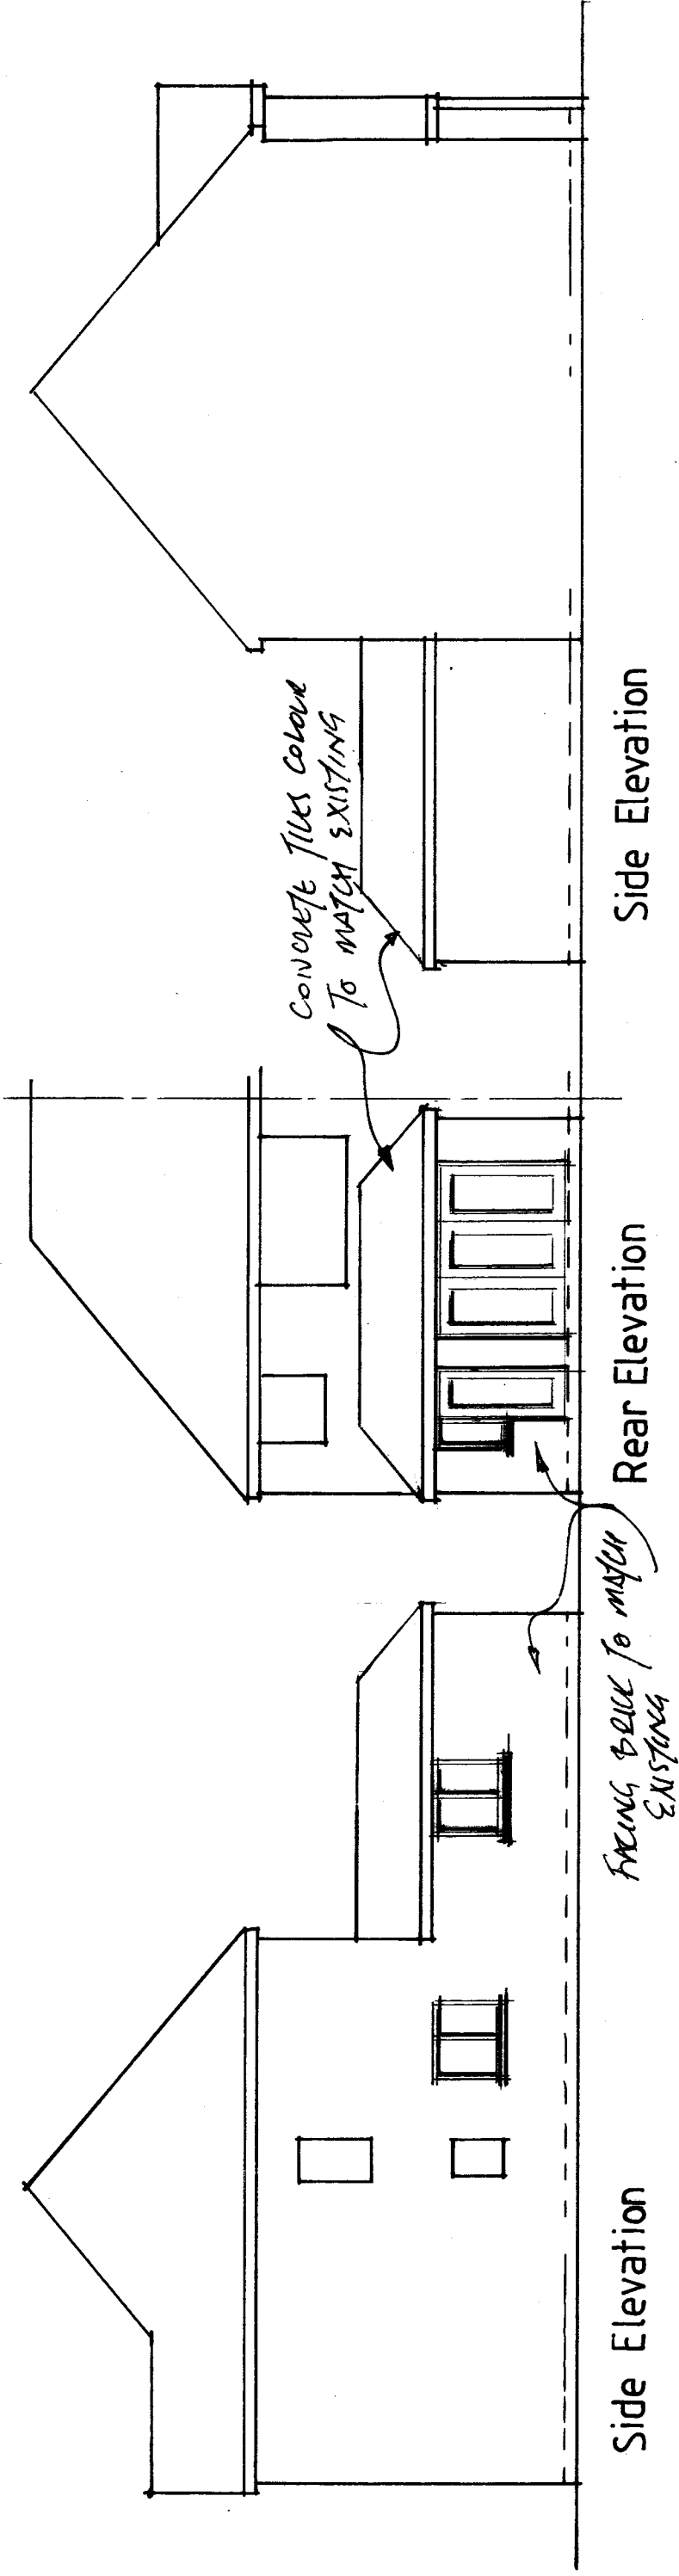

10 Jessie Road
Bedhampton
Scale 1:150 1:100
June 2020 02